


19/11/2025

L:\069\2019\VD19103 East Hemel Hempstead Road Planning Application Drawings\North Hemel\HUK-VEC-ZZZ-XXX-OR-CR-00082-16-17- Redbourn Road Typical Cross Sections Plan.dwg


SHEET 2

© Crown copyright and database rights [YR.] Ordnance Survey Licence number XXXXXXXX

SECTION RR01 (PART 1)

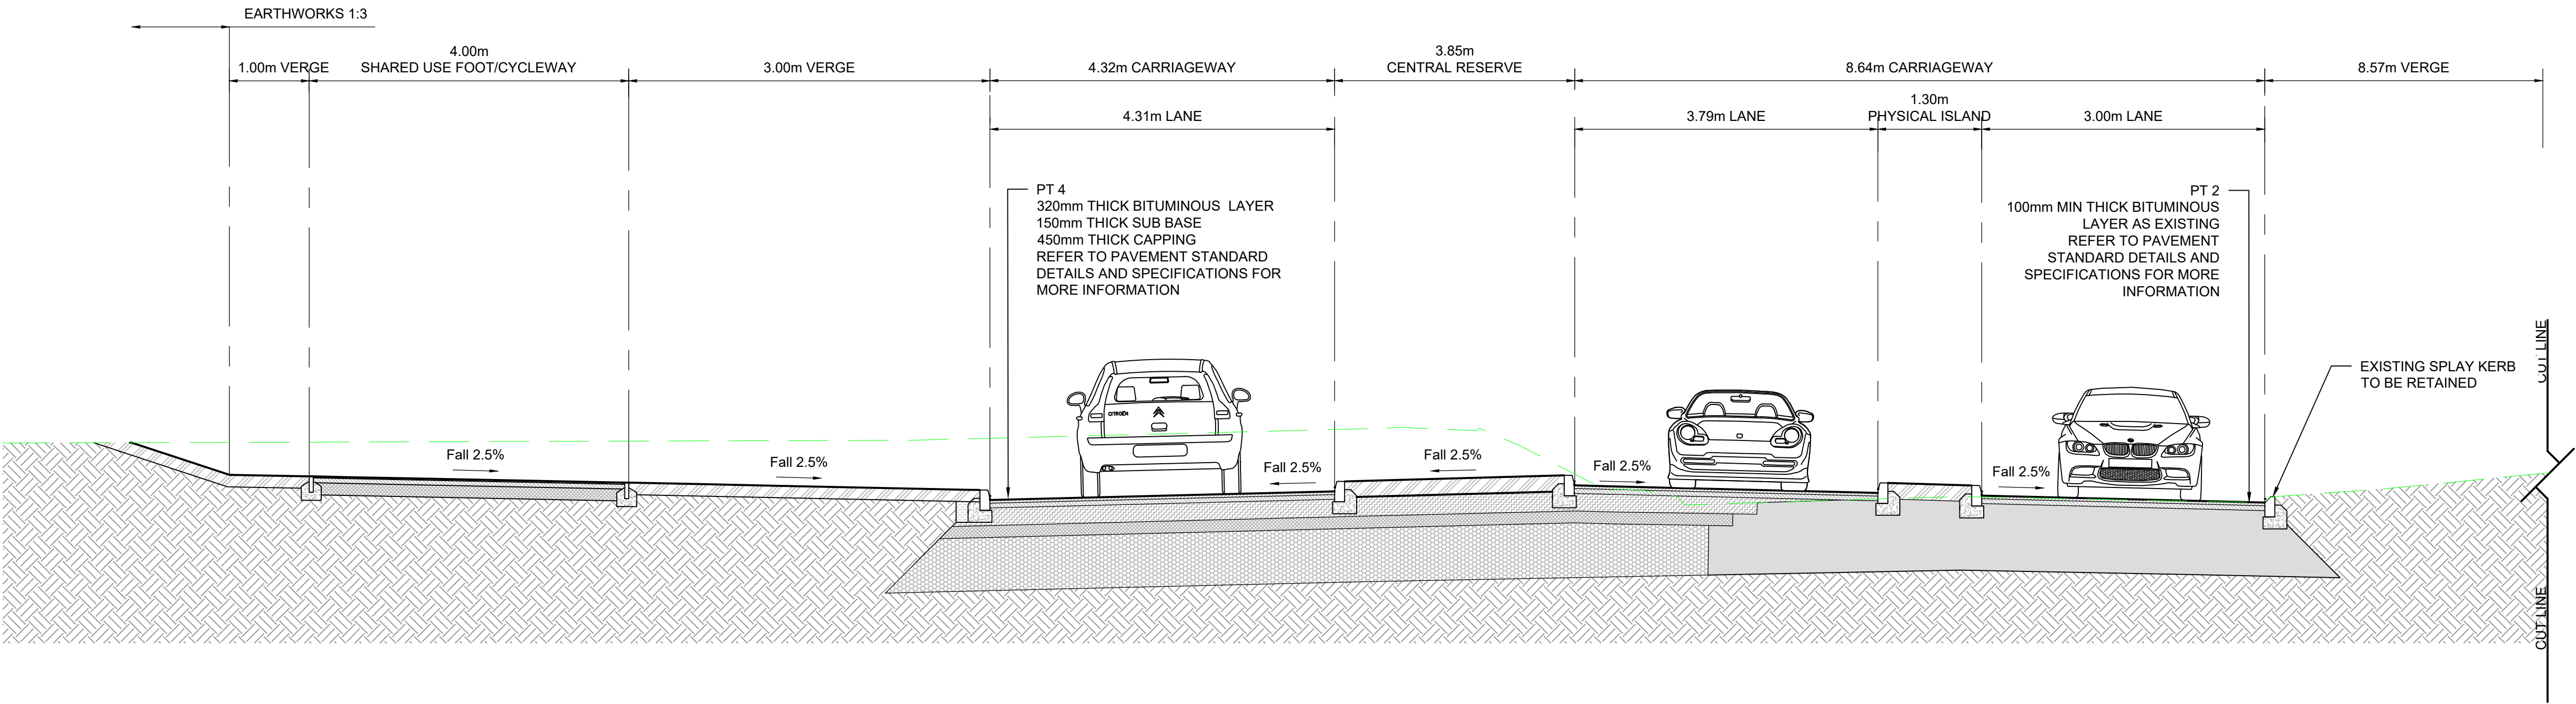


SECTION RR01 (PART 2)

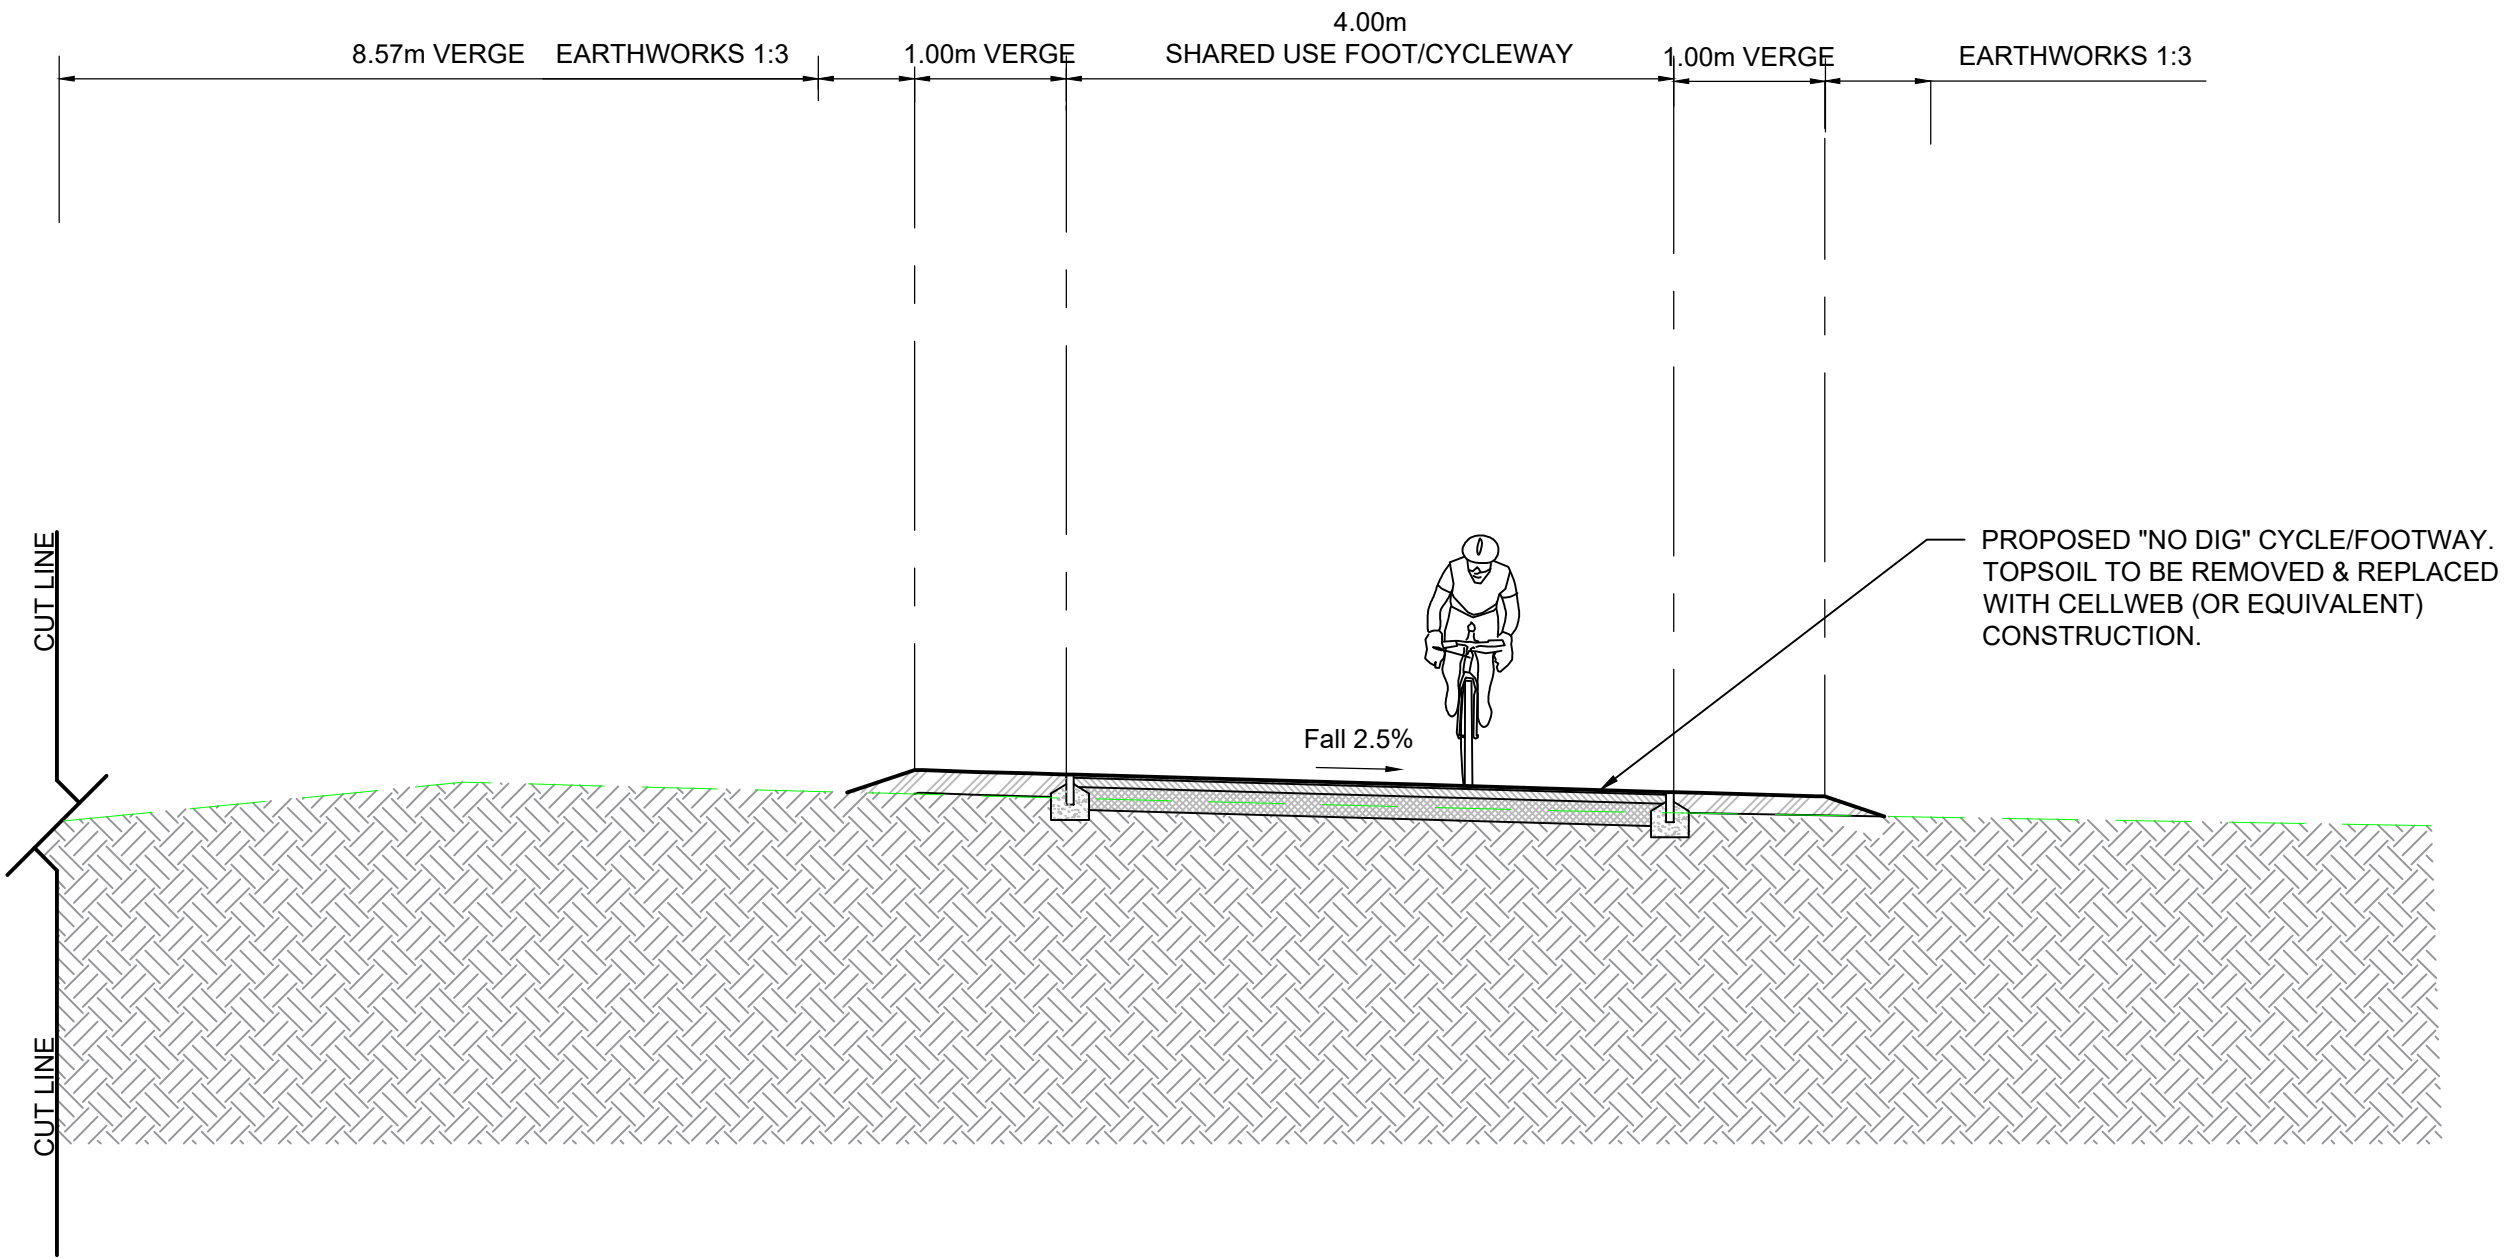

- NOTES
1. THE HIGHWAY AUTHORITY IS HERTFORDSHIRE COUNTY COUNCIL EXCEPT FOR THE M1 SLIP ROADS WHERE NATIONAL HIGHWAYS ARE THE HIGHWAY AUTHORITY.
 2. ANY DISCREPANCIES ON SITE MUST BE REPORTED TO THE PROJECT MANAGER IMMEDIATELY.
 3. ALL WORKS ARE TO BE CARRIED OUT IN ACCORDANCE WITH THE APPROVED CONTRACT DRAWINGS WITHIN APPENDIX 0/4, THE ROADS IN HERTFORDSHIRE: HIGHWAY DESIGN GUIDE AND THE MANUAL OF CONTRACT DOCUMENTS FOR HIGHWAY WORKS (SHW) VOLUME 1 AND SPECIFICATION APPENDICES.

KEY:

--- EXISTING GROUND LEVEL

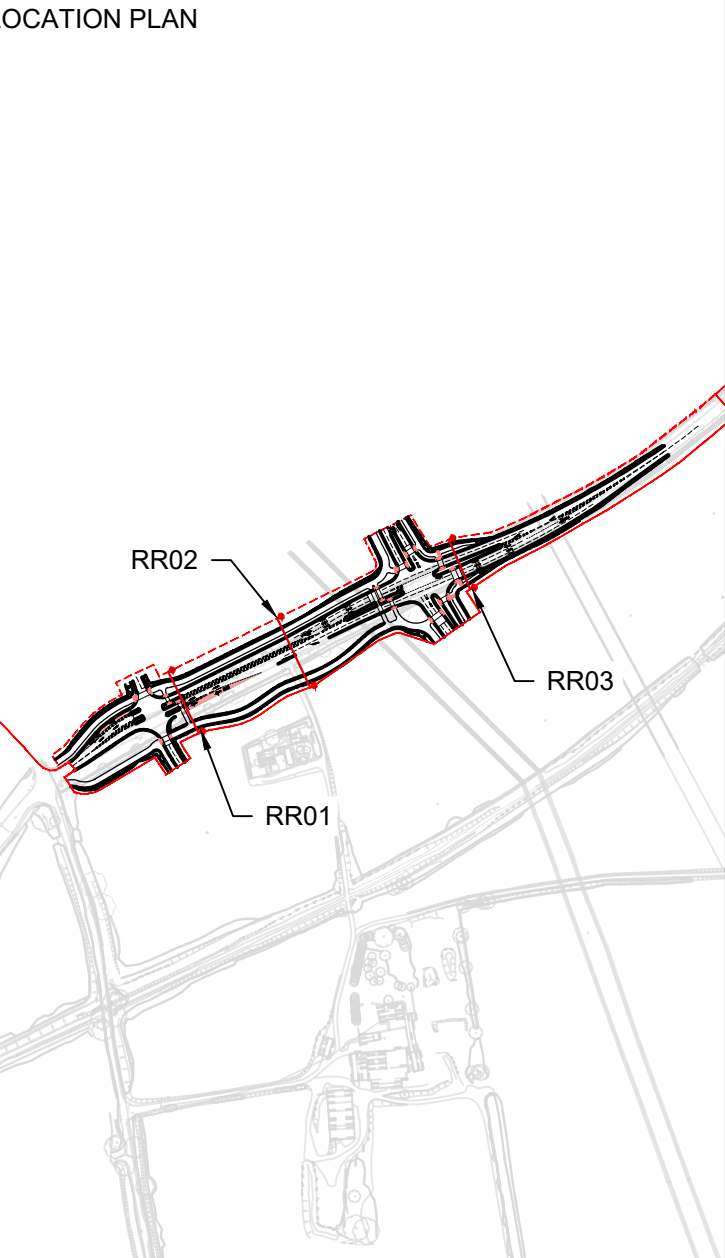

P01	FIRST ISSUE	07.11.25	JB	NL	AB
Rev	Amendments	Date	By	Chk	Auth



Drawing Status & Suitability Code

FOR PLANNING SUBMISSION S2

Client

BLOOR HOMES LIMITED AND PIGEON (HEMEL HEMPSTEAD) LIMITED

Project

NORTH HEMEL HEMPSTEAD

Drawing Title

DETAILED PLANNING - REDBOURN ROAD TYPICAL CROSS SECTION PLAN, SHEET 1

Scale

1:50 @ A1

SLR Project No. 425.065533.00001

Designed	Drawn	Checked	Authorised
JB	JB	NL	AB
Date	Date	Date	Date
14.10.25	14.10.25	14.10.25	14.10.25

Drawing Number

EHUK-VEC-ZZZ-XXX-SK-CR-00082.16

Rev

P01

© This drawing and its content are the copyright of SLR Consulting Ltd and may not be reproduced or amended except by prior written permission. SLR Consulting Ltd accepts no liability for any amendments made by other persons.