


Property of Openreach

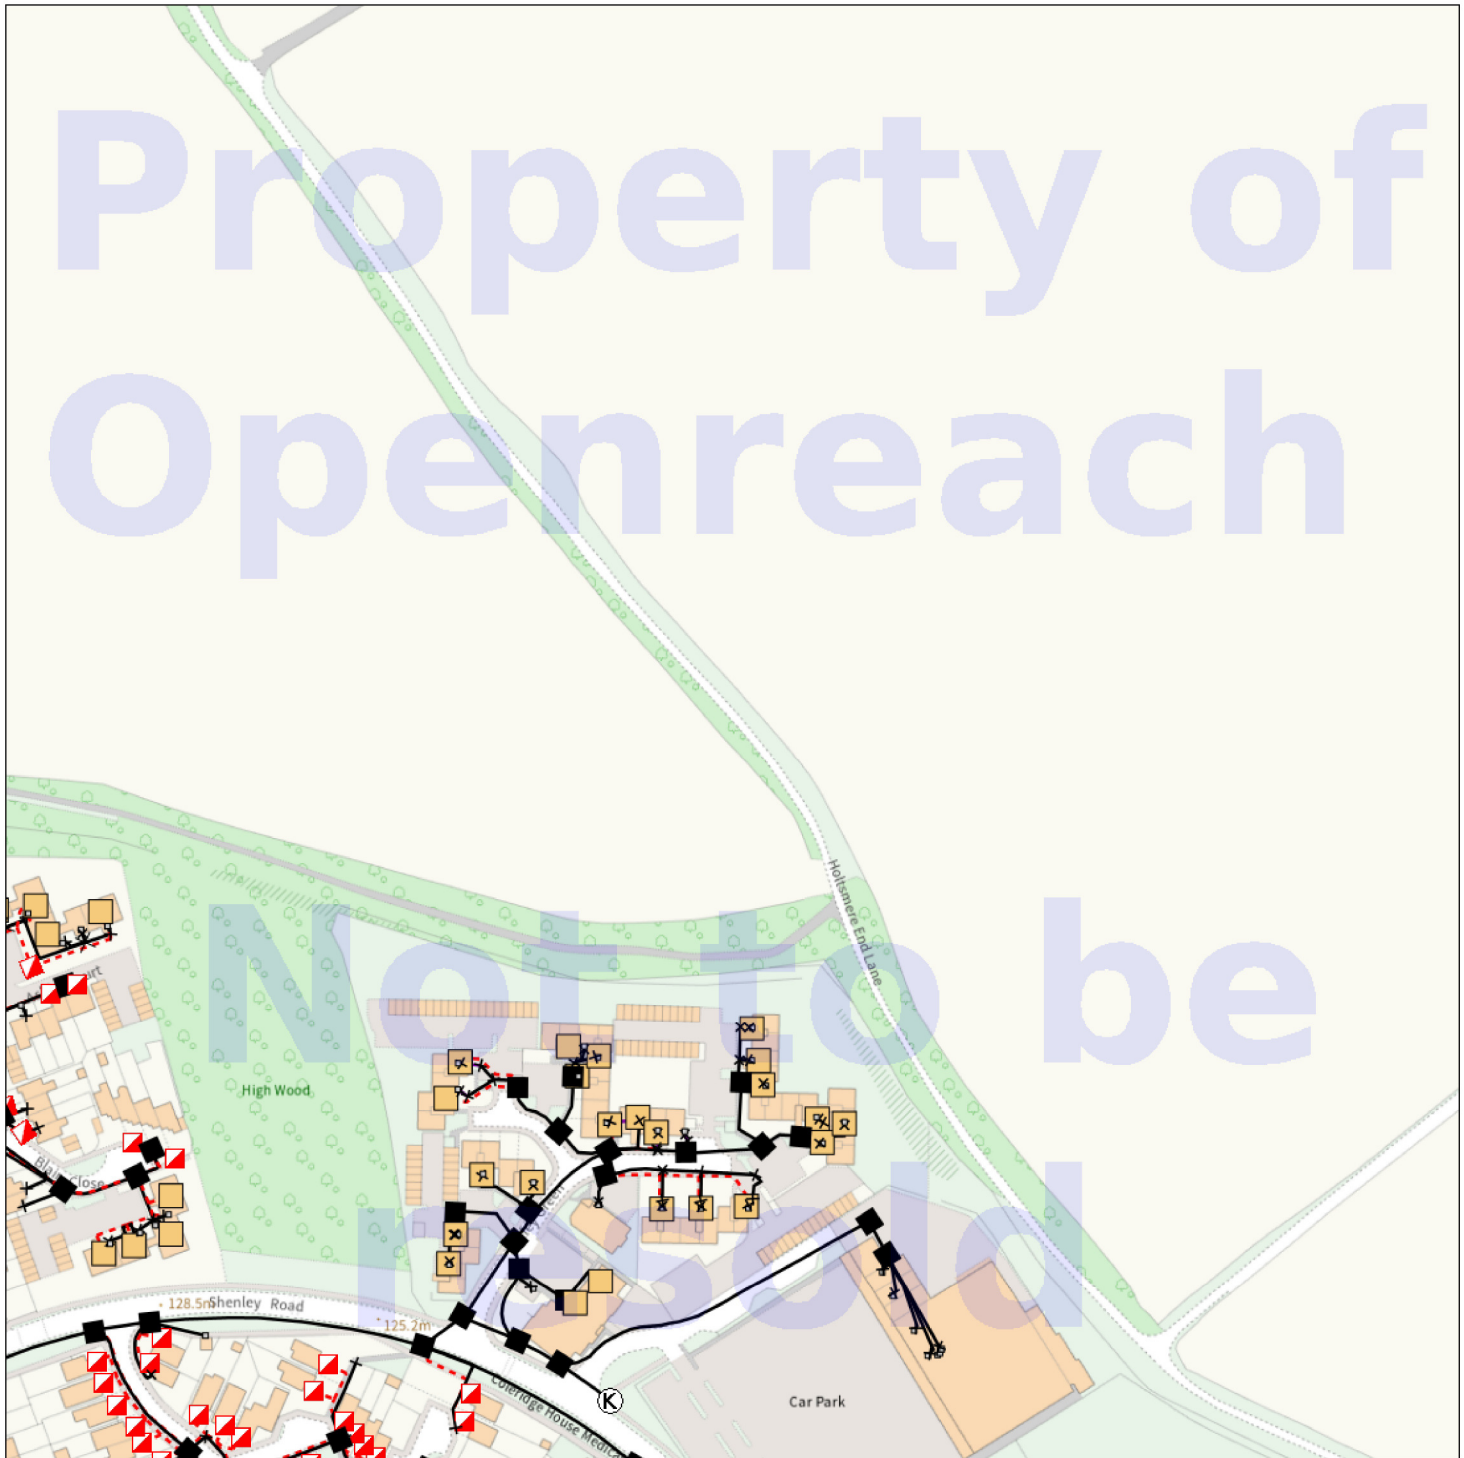

IMPORTANT WARNING

Information regarding the location of BT apparatus is given for your assistance and is intended for general guidance only. No guarantee is given of its accuracy. It should not be relied upon in the event of excavations or other works being made near to BT apparatus which may exist at various depths and may deviate from the marked route.



openreach

CLICK BEFORE YOU DIG

FOR PROFESSIONAL FREE ON SITE ASSISTANCE PRIOR TO COMMENCEMENT OF EXCAVATION WORKS INCLUDING LOCATE AND MARKING SERVICE

email cbyd@openreach.co.uk

ADVANCE NOTICE REQUIRED
(Office hours: Monday - Friday 08.00 to 17.00)
www.openreach.co.uk/cbyd

Accidents happen

If you do damage any Openreach equipment please let us know by calling 0800 023 2023 (opt 1 + opt 1) and we can get it fixed ASAP

© Crown copyright 2023 OS 100028040. You are permitted to use this data solely to enable you to respond to, or interact with, the organisation that provided you with the data. You are not permitted to copy, sub-license, distribute or sell any of this data to third parties in any form.

KEY TO BT SYMBOLS

KEY TO BT SYMBOLS			Change Of State	+	Hatchings	
	<i>Planned</i>	<i>Live</i>	Split Coupling	×	Built	
PCP			Duct Tee	▲	Planned	
Pole			Building		Inferred	
Box			Kiosk		Duct	
Manhole			Other proposed plant is shown using dashed lines. BT Symbols not listed above may be disregarded. Existing BT Plant may not be recorded. Information valid at time of preparation. Maps are only valid for 90 days after the date of publication.			
Cabinet						
	<i>Pending Add</i>	<i>In Place</i>	<i>Pending Remove</i>	<i>Not In Use</i>		
Power Cable						
Power Duct					N/A	

BT Ref : MZM12043X

Map Reference : (centre) TL0792910441

Easting/Northing : (centre) 507929,210441

Scale : 1:500

12/02/2025 12:21:51

Property of Openreach

Not to be resold

IMPORTANT WARNING

Information regarding the location of BT apparatus is given for your assistance and is intended for general guidance only. No guarantee is given of its accuracy. It should not be relied upon in the event of excavations or other works being made near to BT apparatus which may exist at various depths and may deviate from the marked route.



openreach

CLICK BEFORE YOU DIG

FOR PROFESSIONAL FREE ON SITE ASSISTANCE PRIOR TO COMMENCEMENT OF EXCAVATION WORKS INCLUDING LOCATE AND MARKING SERVICE

email cbyd@openreach.co.uk

ADVANCE NOTICE REQUIRED
(Office hours: Monday - Friday 08.00 to 17.00)
www.openreach.co.uk/cbyd

Accidents happen

If you do damage any Openreach equipment please let us know by calling 0800 023 2023 (opt 1 + opt 1) and we can get it fixed ASAP

© Crown copyright 2023 OS 100028040. You are permitted to use this data solely to enable you to respond to, or interact with, the organisation that provided you with the data. You are not permitted to copy, sub-license, distribute or sell any of this data to third parties in any form.

KEY TO BT SYMBOLS

KEY TO BT SYMBOLS			Change Of State	+	Hatchings	
	<i>Planned</i>	<i>Live</i>	Split Coupling	✕	Built	
PCP			Duct Tee	▲	Planned	
Pole			Building		Inferred	
Box			Kiosk		Duct	
Manhole			Other proposed plant is shown using dashed lines. BT Symbols not listed above may be disregarded. Existing BT Plant may not be recorded. Information valid at time of preparation. Maps are only valid for 90 days after the date of publication.			
Cabinet						

	<i>Pending Add</i>	<i>In Place</i>	<i>Pending Remove</i>	<i>Not In Use</i>
Power Cable				
Power Duct				N/A

BT Ref : LDV12053H

Map Reference : (centre) TL0775910665

Easting/Northing : (centre) 507759,210665

Scale : 1:500

12/22/2025 12:25:22



IMPORTANT WARNING

Information regarding the location of BT apparatus is given for your assistance and is intended for general guidance only. No guarantee is given of its accuracy. It should not be relied upon in the event of excavations or other works being made near to BT apparatus which may exist at various depths and may deviate from the marked route.

openreach

CLICK BEFORE YOU DIG

FOR PROFESSIONAL FREE ON SITE ASSISTANCE PRIOR TO COMMENCEMENT OF EXCAVATION WORKS INCLUDING LOCATE AND MARKING SERVICE

email cbyd@openreach.co.uk

ADVANCE NOTICE REQUIRED
(Office hours: Monday - Friday 08.00 to 17.00)
www.openreach.co.uk/cbyd

Accidents happen

If you do damage any Openreach equipment please let us know by calling 0800 023 2023 (opt 1 + opt 1) and we can get it fixed ASAP

KEY TO BT SYMBOLS

		Change Of State	+	Hatchings
	<i>Planned</i>	<i>Live</i>	×	Built
PCP				
Pole				
Box				
Manhole				
Cabinet				
		Split Coupling		Planned
		Duct Tee		Inferred
		Building		Duct
		Kiosk		
Other proposed plant is shown using dashed lines. BT Symbols not listed above may be disregarded. Existing BT Plant may not be recorded. Information valid at time of preparation. Maps are only valid for 90 days after the date of publication.				
	<i>Pending Add</i>	<i>In Place</i>	<i>Pending Remove</i>	<i>Not In Use</i>
Power Cable				
Power Duct				N/A

BT Ref : QKU12053Q

Map Reference : (centre) TL0767710884

Easting/Northing : (centre) 507677,210884

Scale : 1:500

12/22/2025 12:22:21

1 22'10"




(c) Crown copyright and database rights 2025 Ordnance Survey AC000081857 Date: 16/09/25 Scale: 1:1250 Map Centre: 508812.210365 Data updated: 01/09/25 Our Ref: 1881131-1

Important information - please read The purpose of this plan is to identify Virgin Media apparatus. We have tried to make it as accurate as possible but we cannot warrant its accuracy. In addition, we caution that within Virgin Media apparatus there may be interfaces where mains voltage power cables have been placed inside green earth this does not mean further details can be found using the 'Advanced' button on the plan. Therefore, you must not rely solely on this plan if you are carrying out any excavation or other works in the vicinity of Virgin Media apparatus. The actual location of any underground cables or apparatus may vary from the plan. We will not be liable for any damage or loss of service to any apparatus or equipment. Accordingly, unless it is due to the negligence of Virgin Media, its employees or agents, Virgin Media will not have any liability for any omissions or inaccuracies in the plan or for any loss or damage caused or arising from the use of and/or any reliance on this plan. This plan is provided by Virgin Media Limited (c) Crown copyright and database rights 2025 Ordnance Survey AC000081857.

Duct, Trench	Chamber / Pole	Cabinet

alexandra.melusca@v-m-s.com
LHHR2

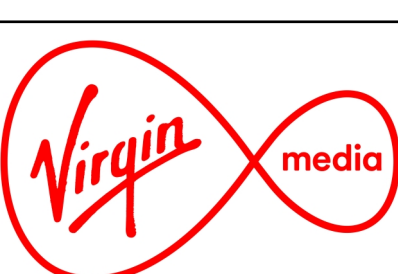

Telecom Plan A0
Powered by nbn



CONFIDENTIAL

PREPARED BY C.A. TELECOM UK LTD

DATE: 19th SEPTEMBER 2025

OUR REF: P047541

UTILITY UNDERTAKER



Colt Technology Services
Beaufort House,
15 St Botolph Street,
London, EC3A 7QN

www.colt.net

PLANT ENQUIRY AGENT FOR COLT




C.A. TELECOM UK LTD
Unit 2
CA Business Park
Colewood Road
Whitstable
Kent CT5 2RP

CONTACT Tel: 01227 768427
Fax: 01227 458884
email: plantenquiries@catelecomuk.com

MAP IMAGE PERMISSIONS

Centara supplied map
Promap

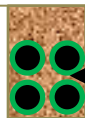

NOMINAL DEPTH
OF COVER
250mm F/W
550mm C/W

COLT NETWORK LEGEND

Colt
Infrastructure
Network



NRSWA 1991 DIVERSIONARY WORKS

SCHEME & PRELIMINARY INQUIRIES C2
Colt Technology Services External
Infrastructure general location indicated
only for purposes of initial plant enquiry,
detailed network location will be presented
via Scheme Identification Study process. All
reasonable effort has been made to capture
network however image may not reflect
unprocessed new build track.

OVERSEEING ORGANISATION AGENT REFERENCE

O.O Agent – TDS
Contact – Alex Mielusica
Title – Hemel Hempstead Road, St
Albans
Scheme Ref – N/A

Technical & Development Services (Midlands) Ltd
Rushden Hall
Hall Avenue
Rushden
Northamptonshire
NN10 9NG

01933 411 413
midlands@t-d-s.com
www.t-d-s.com



Part of Technical & Development Services Group Ltd. Registered in England & Wales No. 5284938.
Registered Office: Venture Court, 2 Debdale Road, Wellingborough, Northants NN8 5AA