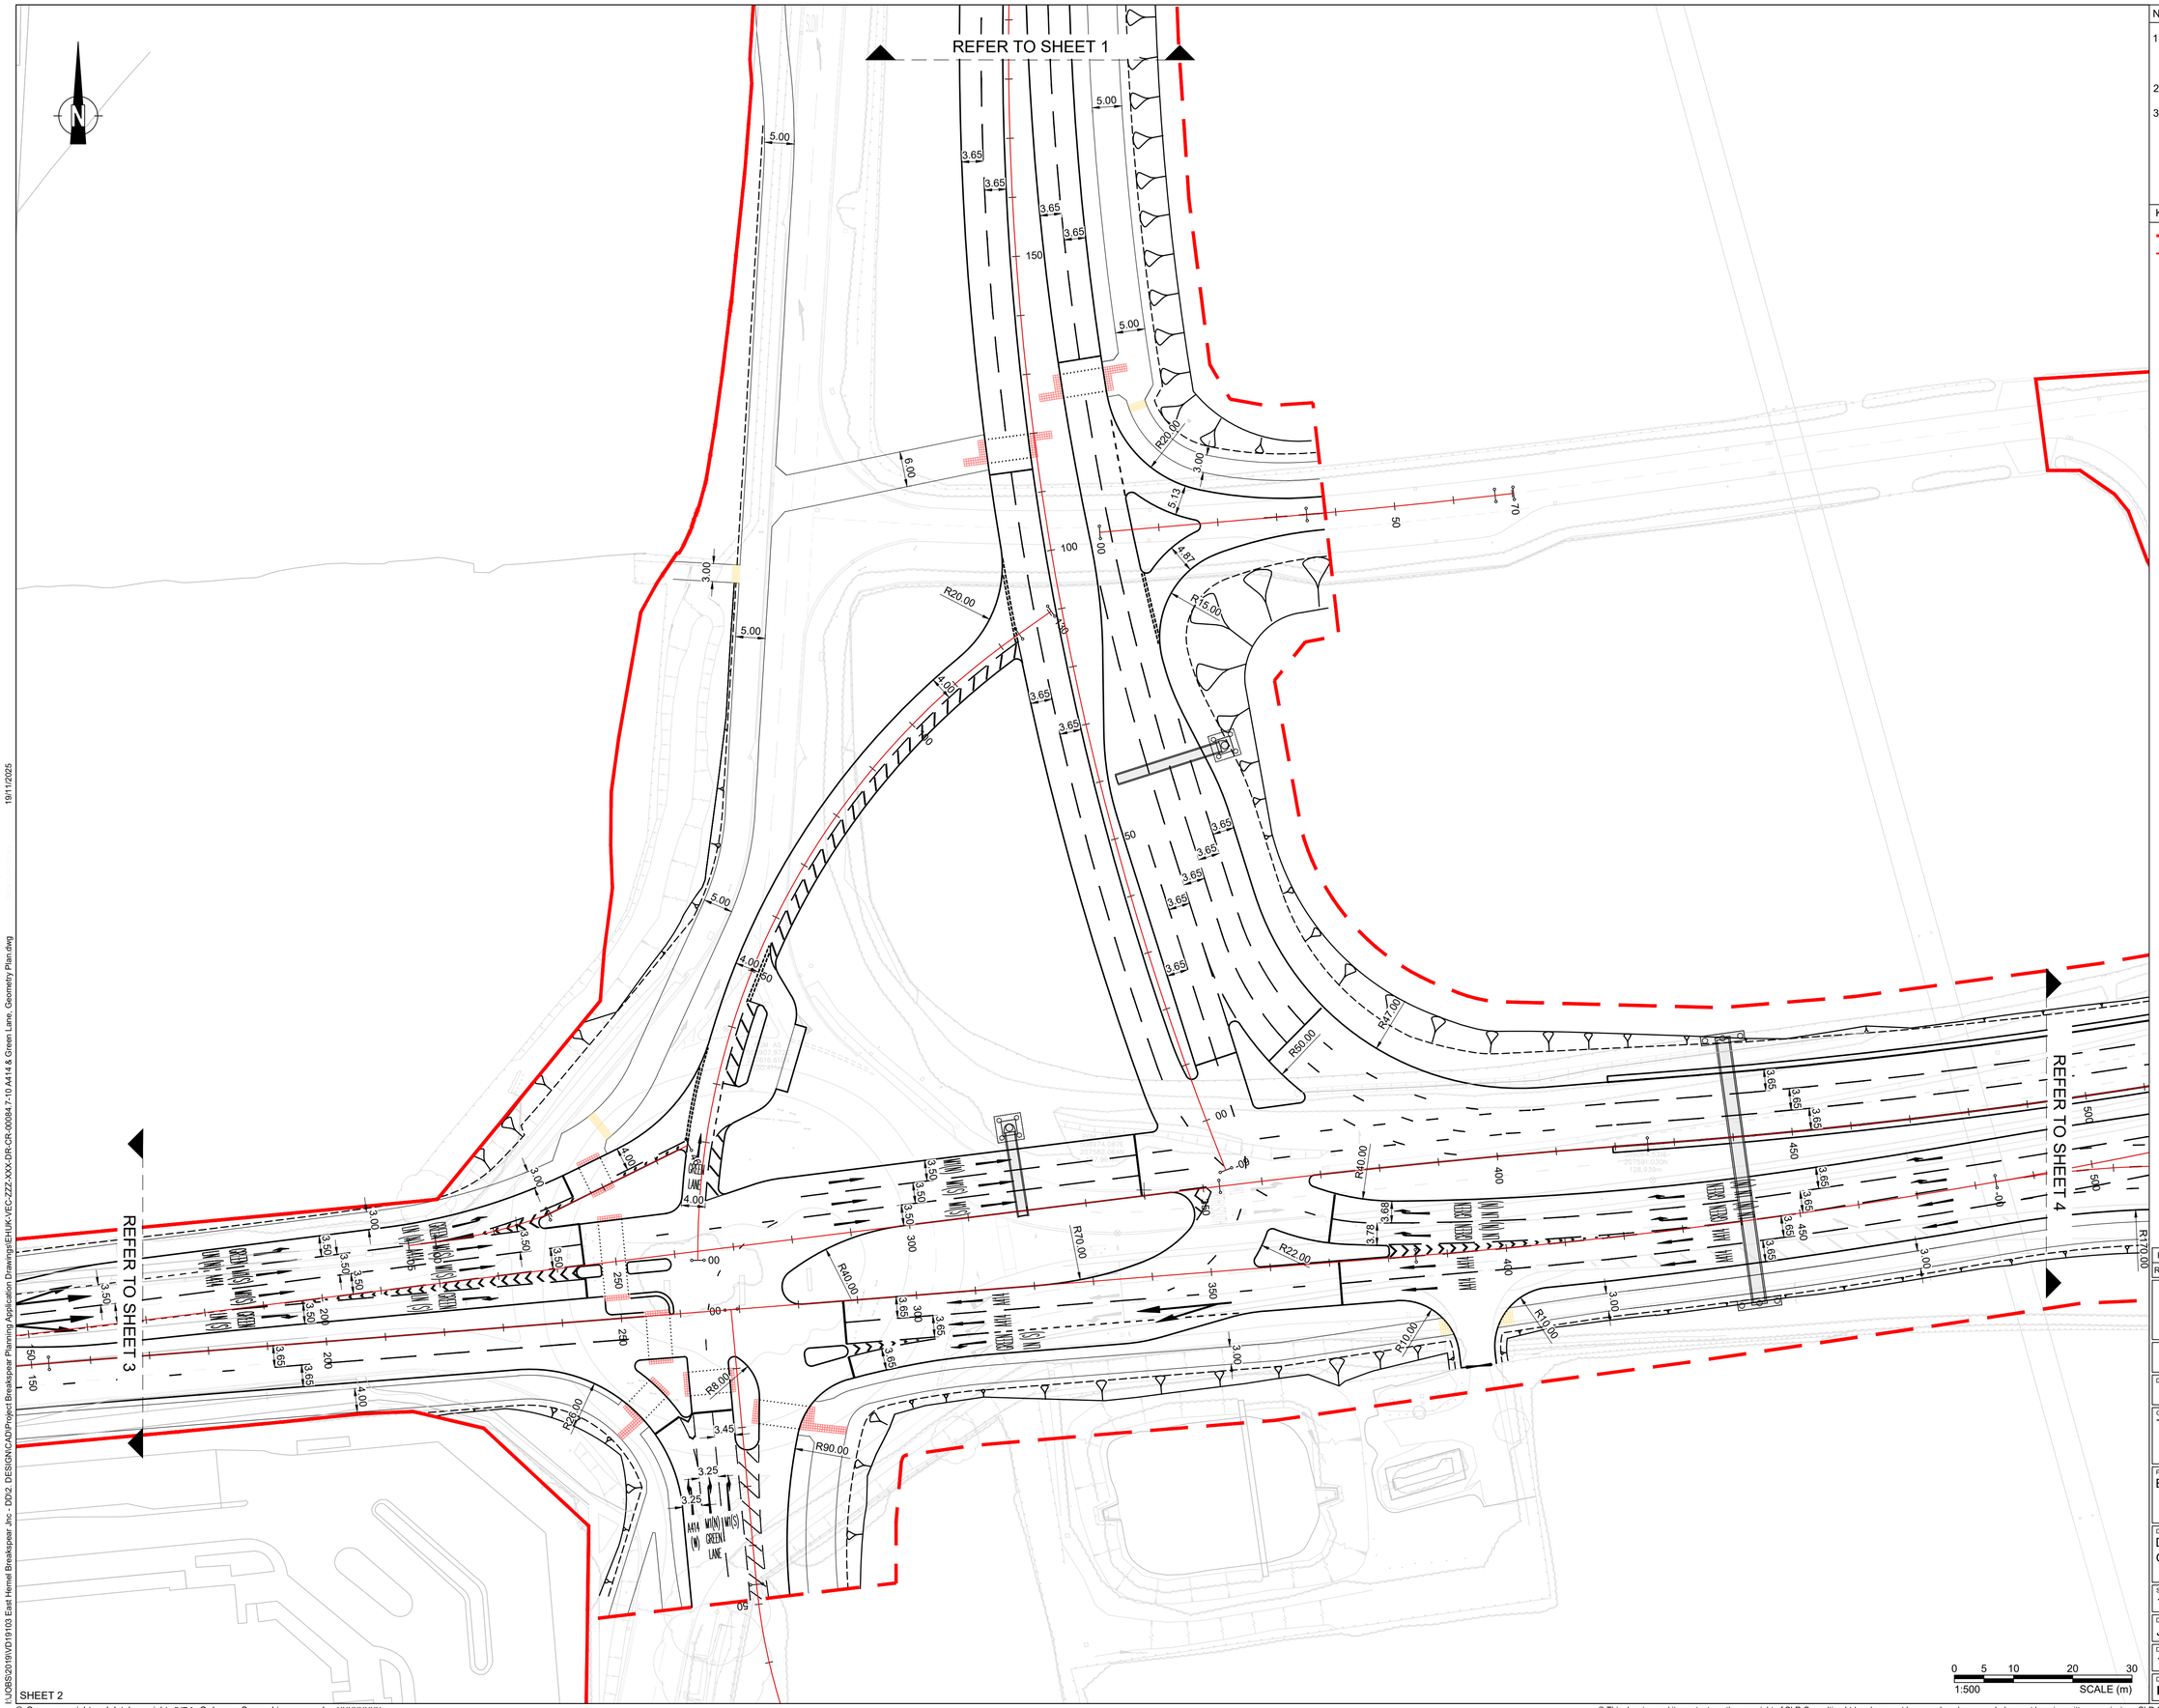

SHEET 2

NOTES

1. THE HIGHWAY AUTHORITY IS HERTFORDSHIRE COUNTY COUNCIL EXCEPT FOR THE M1 SLIP ROADS WHERE NATIONAL HIGHWAYS ARE THE HIGHWAY AUTHORITY.
2. ANY DISCREPANCIES ON SITE MUST BE REPORTED TO THE PROJECT MANAGER IMMEDIATELY.
3. ALL WORKS ARE TO BE CARRIED OUT IN ACCORDANCE WITH THE APPROVED CONTRACT DRAWINGS WITHIN APPENDIX 0/4, THE ROADS IN HERTFORDSHIRE: HIGHWAY DESIGN GUIDE AND THE MANUAL OF CONTRACT DOCUMENTS FOR HIGHWAY WORKS (SHW) VOLUME 1 AND SPECIFICATION APPENDICES.

KEY

PLANNING REDLINE BOUNDARY

DETAILED JUNCTION WITH THE OUTLINE PLANNING APPLICATION BOUNDARY

Rev	Amendments	Date	By	Chk	Auth
P01	FIRST ISSUE	24.10.25	JB	NL	AB

SLR

www.slrconsulting.com

Drawing Status & Suitability Code: FOR PLANNING SUBMISSION S2

Client: THE CROWN ESTATE

Project: EAST HEMEL HEMPSTEAD

Drawing Title: DETAILED PLANNING - A414 / GREEN LANE GEOMETRY PLAN, SHEET 2

Scale	SLR Project No.
1:500 @ A1	425.065533.00001

Designed	Drawn	Checked	Authorised
JB	JB	NL	AB
Date 14.10.25	Date 14.10.25	Date 14.10.25	Date 14.10.25

Drawing Number: EHUK-VEC-ZZZ-XXX-SK-CR-00084.8 Rev: P01

I:\JOBS\2019\D19103 East Hemel Breakspear Jnc - DD\2. DESIGN\CAD\Project Breakspear Planning Application Drawings\EHUK-VEC-ZZZ-XXX-DR-CR-00084.7-10 A414 & Green Lane, Geometry Plan.dwg 19/11/2025

© Crown copyright and database rights [YR.] Ordnance Survey Licence number XXXXXXXX

© This drawing and its content are the copyright of SLR Consulting Ltd and may not be reproduced or amended except by prior written permission. SLR Consulting Ltd accepts no liability for any amendments made by other persons.