
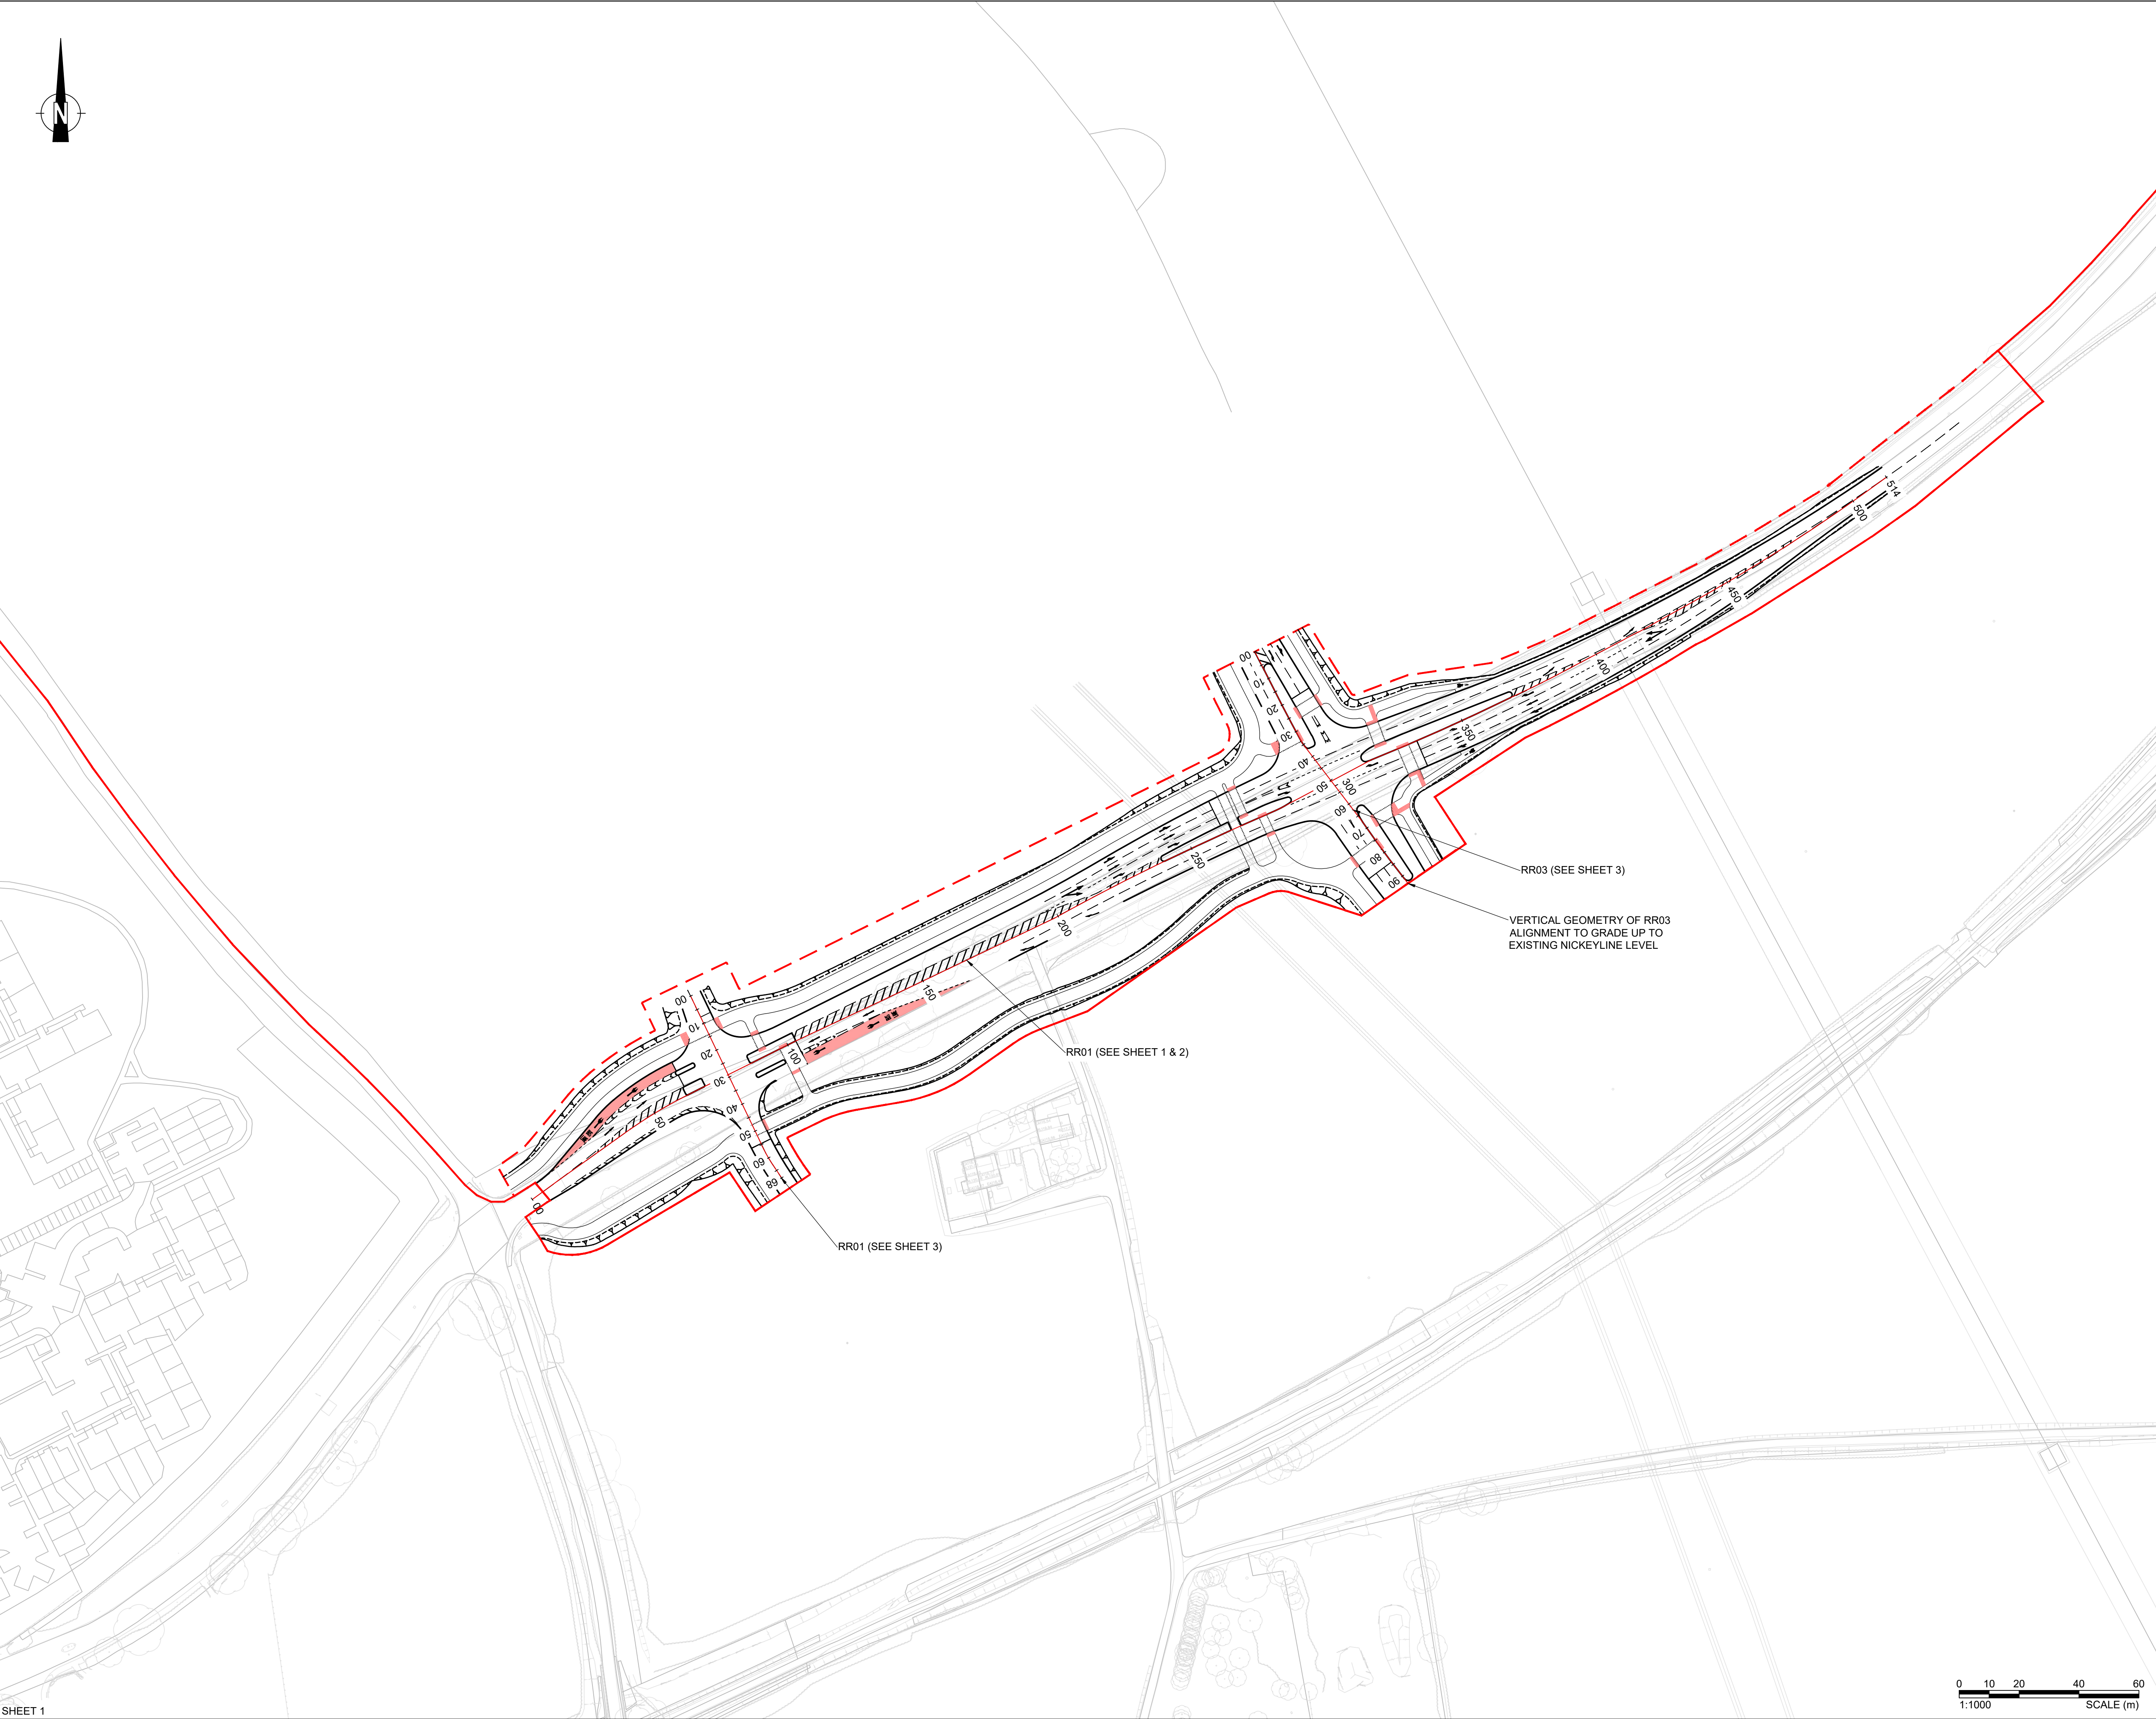


19/11/2025

L:\06S\2019\VD19103 East Hemel Hempstead\Drawings\North Hemel\NHUK-VEC-ZZZ-XXX-CR-00082.12-15- Redbourn Road Long Section Plan.dwg

SHEET 1

© Crown copyright and database rights [YR.] Ordnance Survey Licence number XXXXXXXX

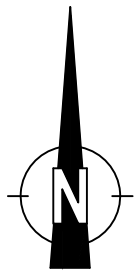

NOTES

1. THE HIGHWAY AUTHORITY IS HERTFORDSHIRE COUNTY COUNCIL EXCEPT FOR THE M1 SLIP ROADS WHERE NATIONAL HIGHWAYS ARE THE HIGHWAY AUTHORITY.
2. ANY DISCREPANCIES ON SITE MUST BE REPORTED TO THE PROJECT MANAGER IMMEDIATELY.
3. ALL WORKS ARE TO BE CARRIED OUT IN ACCORDANCE WITH THE APPROVED CONTRACT DRAWINGS WITHIN APPENDIX 0/4, THE ROADS IN HERTFORDSHIRE: HIGHWAY DESIGN GUIDE AND THE MANUAL OF CONTRACT DOCUMENTS FOR HIGHWAY WORKS (SHW) VOLUME 1 AND SPECIFICATION APPENDICES.
4. PLEASE REFER TO DRAWINGS EHUK-VEC-ZZZ-XXX-SK-CR-10086.1-4 FOR DETAILS ON LONG SECTION GEOMETRY.

KEY

- PLANNING REDLINE BOUNDARY
- DETAILED JUNCTION WITH THE OUTLINE PLANNING APPLICATION BOUNDARY

P01	FIRST ISSUE	07.11.25	JB	NL	AB
Rev	Amendments	Date	By	Chk	Auth



www.slrconsulting.com

Drawing Status & Suitability Code
FOR PLANNING SUBMISSION S2

Client
BLOOR HOMES LIMITED AND PIGEON (HEMEL HEMPSTEAD) LIMITED

Project
NORTH HEMEL HEMPSTEAD

Drawing Title
DETAILED PLANNING - REDBOURN ROAD LONG SECTION LOCATION PLAN

Scale 1:1000 @ A1		SLR Project No. 425.065533.00001	
Designed JB	Drawn JB	Checked NL	Authorised AB
Date 14.10.25	Date 14.10.25	Date 14.10.25	Date 14.10.25

Drawing Number
NHUK-VEC-ZZZ-XXX-SK-CR-00082.12

Rev
P01

© This drawing and its content are the copyright of SLR Consulting Ltd and may not be reproduced or amended except by prior written permission. SLR Consulting Ltd accepts no liability for any amendments made by other persons.