


19/11/2025




L:\069\2019\VD19103 East Hemel Hempstead\Road Planning Application Drawings\North Hemel\NHUK-VEC-ZZZ-XXX-SK-CR-00082.16-17- Redbourn Road Typical Cross Sections Plan.dwg

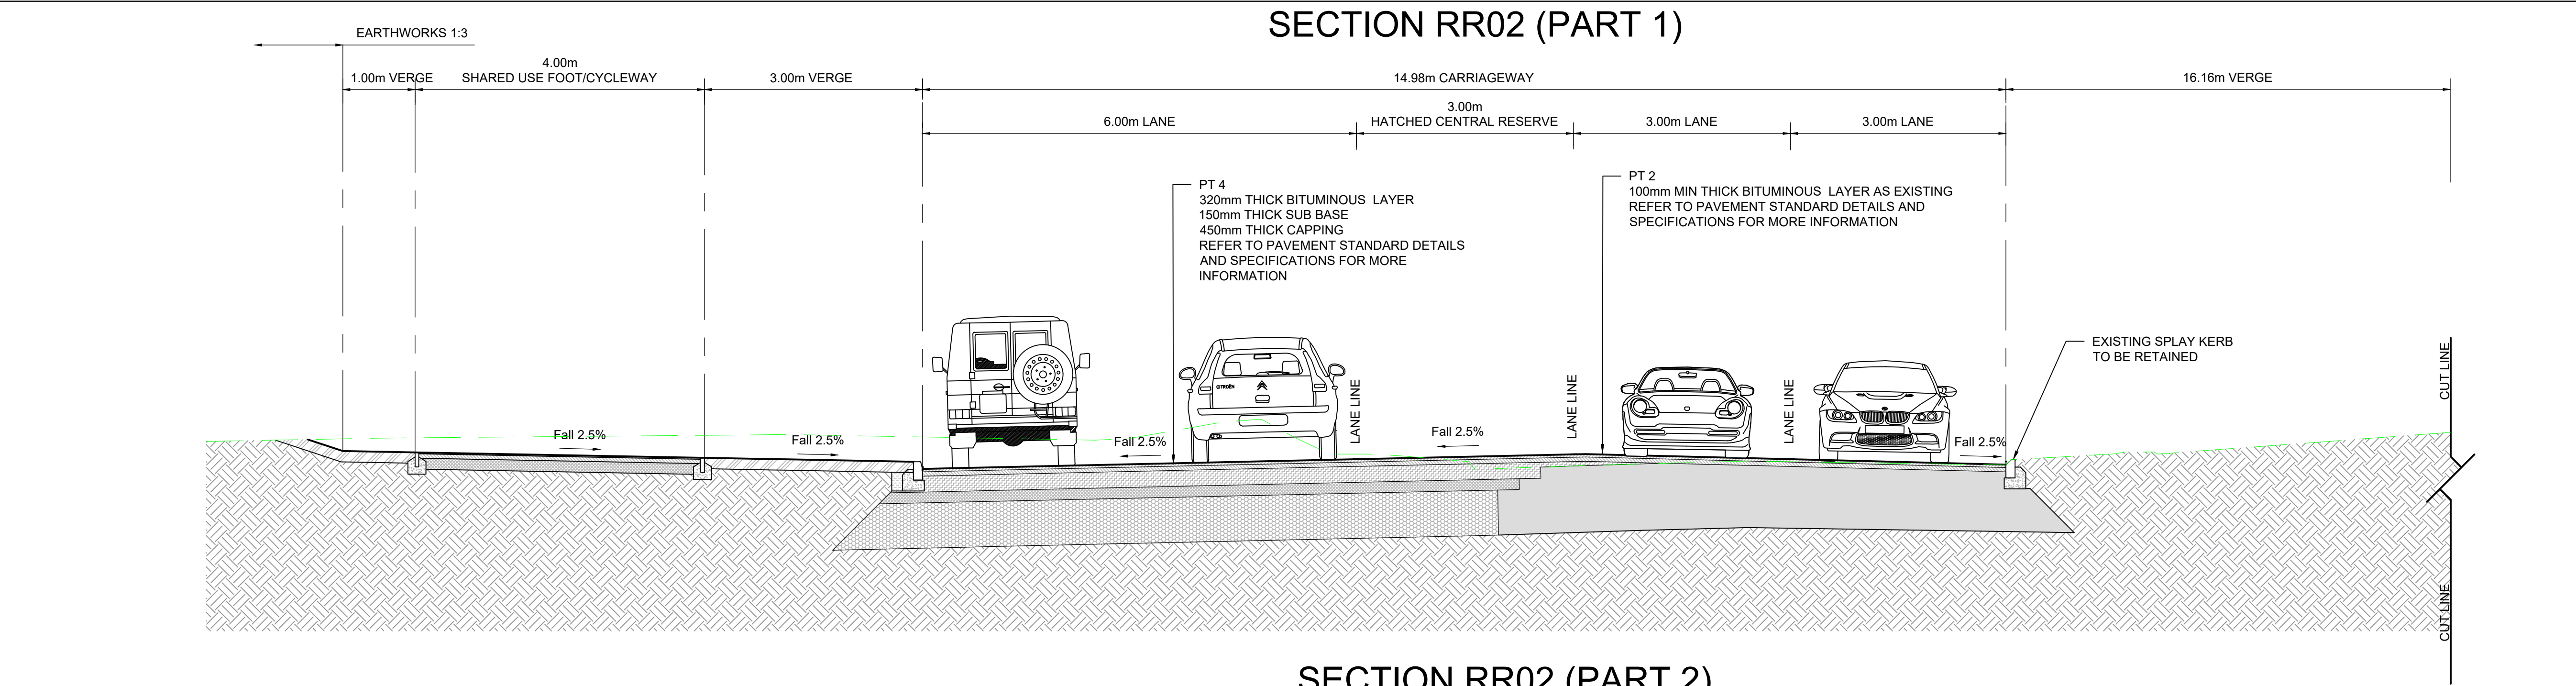

- #### NOTES
1. THE HIGHWAY AUTHORITY IS HERTFORDSHIRE COUNTY COUNCIL EXCEPT FOR THE M1 SLIP ROADS WHERE NATIONAL HIGHWAYS ARE THE HIGHWAY AUTHORITY.
 2. ANY DISCREPANCIES ON SITE MUST BE REPORTED TO THE PROJECT MANAGER IMMEDIATELY.
 3. ALL WORKS ARE TO BE CARRIED OUT IN ACCORDANCE WITH THE APPROVED CONTRACT DRAWINGS WITHIN APPENDIX 0/4, THE ROADS IN HERTFORDSHIRE: HIGHWAY DESIGN GUIDE AND THE MANUAL OF CONTRACT DOCUMENTS FOR HIGHWAY WORKS (SHW) VOLUME 1 AND SPECIFICATION APPENDICES.

KEY:

EXISTING GROUND LEVEL

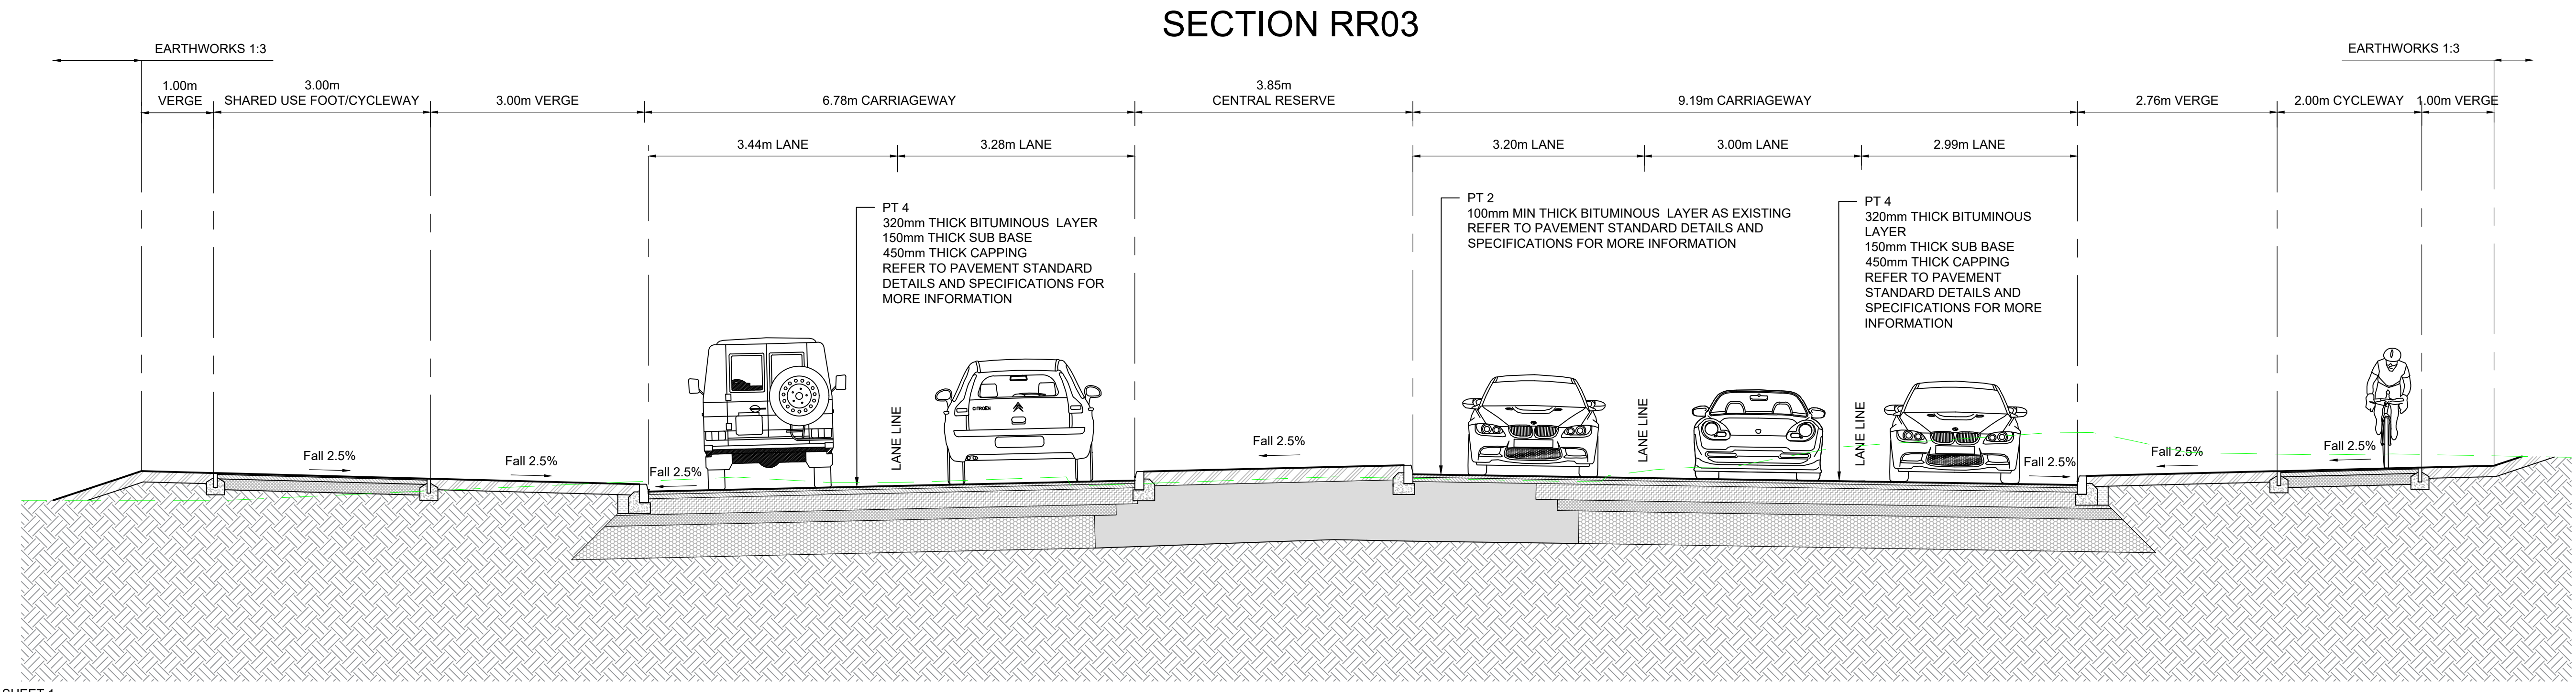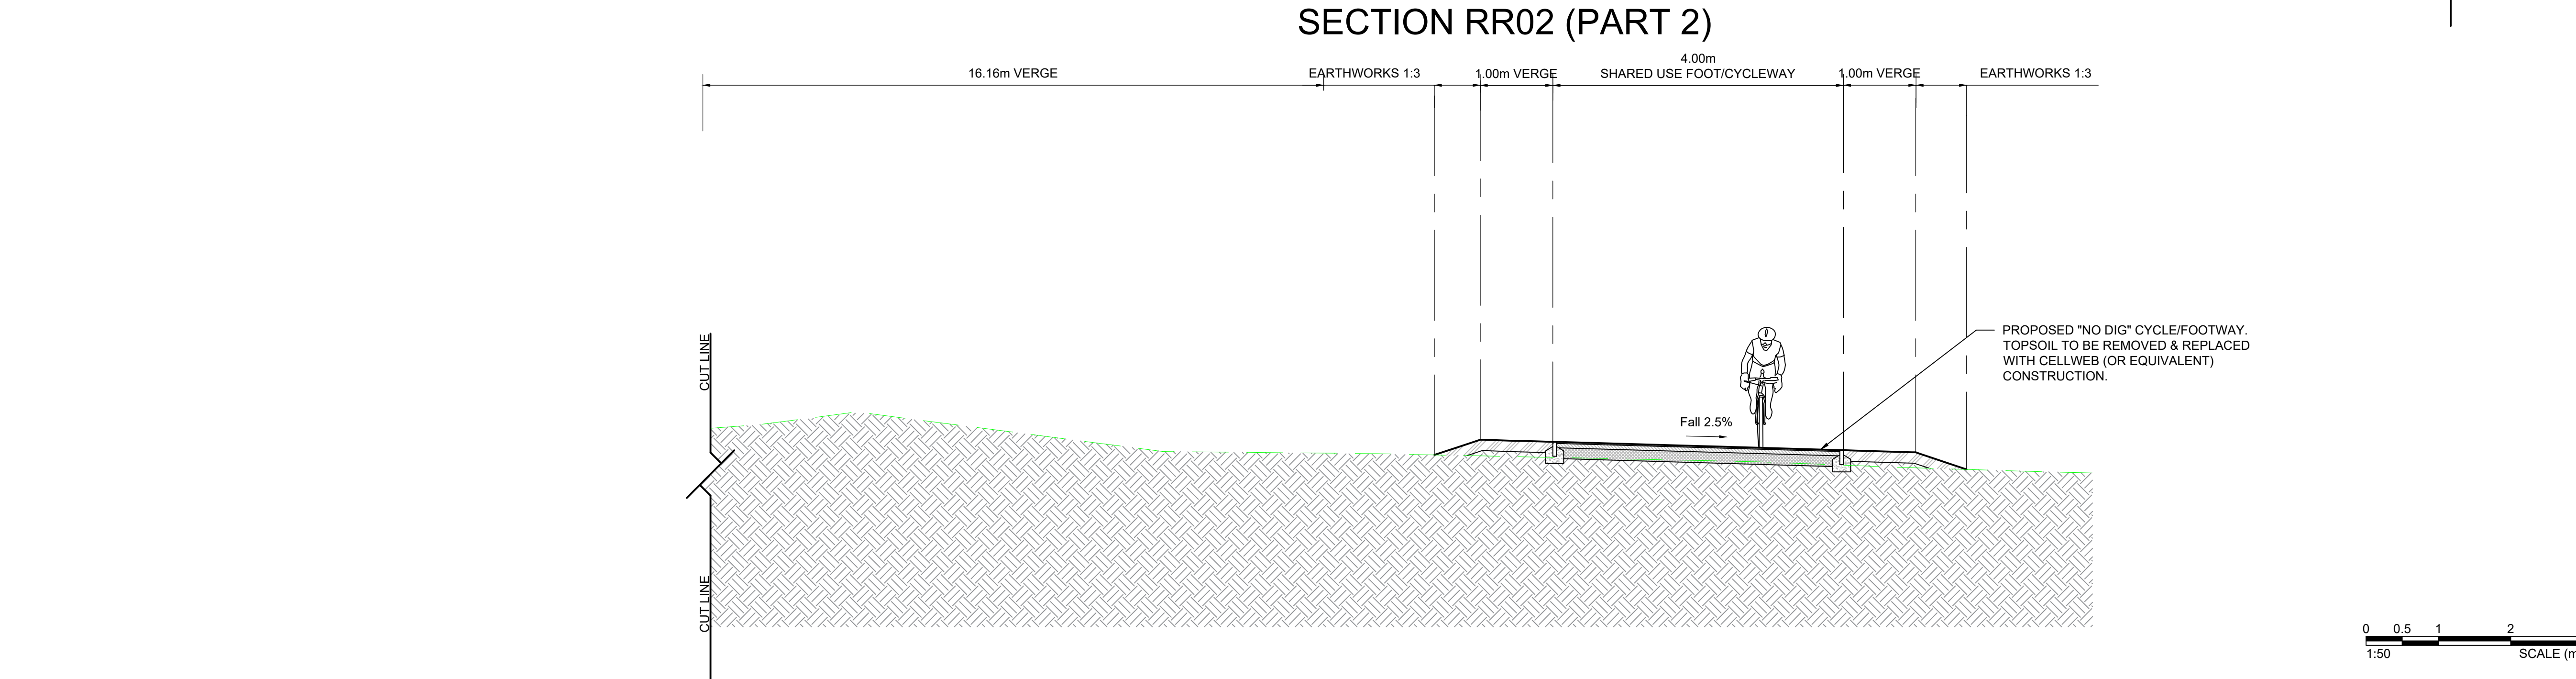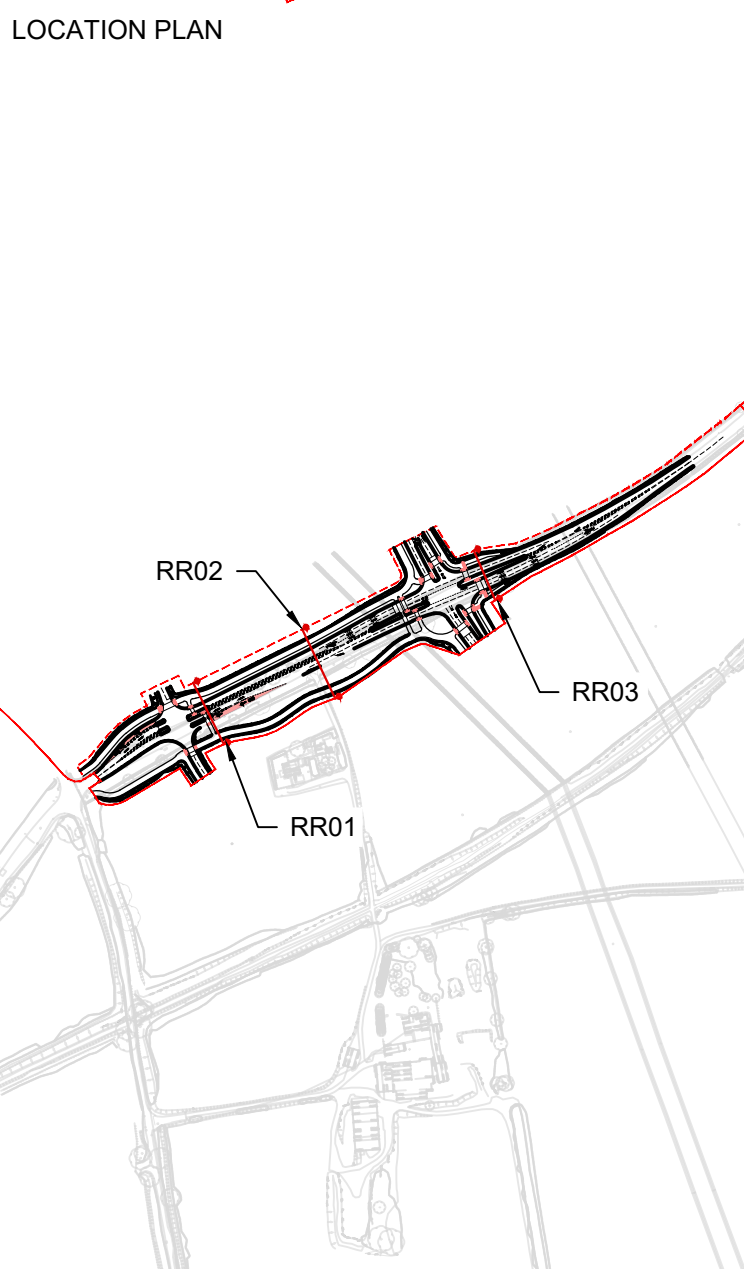

P01 FIRST ISSUE		07.11.25		JB	NL	AB
Rev	Amendments	Date	By	Chk	Auth	
 www.slrconsulting.com						
Drawing Status & Suitability Code						S2
FOR PLANNING SUBMISSION						
Client						
BLOOR HOMES LIMITED AND PIGEON (HEMEL HEMPSTEAD) LIMITED						
Project						
NORTH HEMEL HEMPSTEAD						
Drawing Title						
DETAILED PLANNING - REDBOURN ROAD TYPICAL CROSS SECTION PLAN, SHEET 2						
Scale		SLR Project No.				
1:50 @ A1		425.065533.00001				
Designed	Drawn	Checked	Authorised			
JB	JB	NL	AB			
Date	Date	Date	Date			
14.10.25	14.10.25	14.10.25	14.10.25			
Drawing Number						Rev
NHUK-VEC-ZZZ-XXX-SK-CR-00082.17						P01