



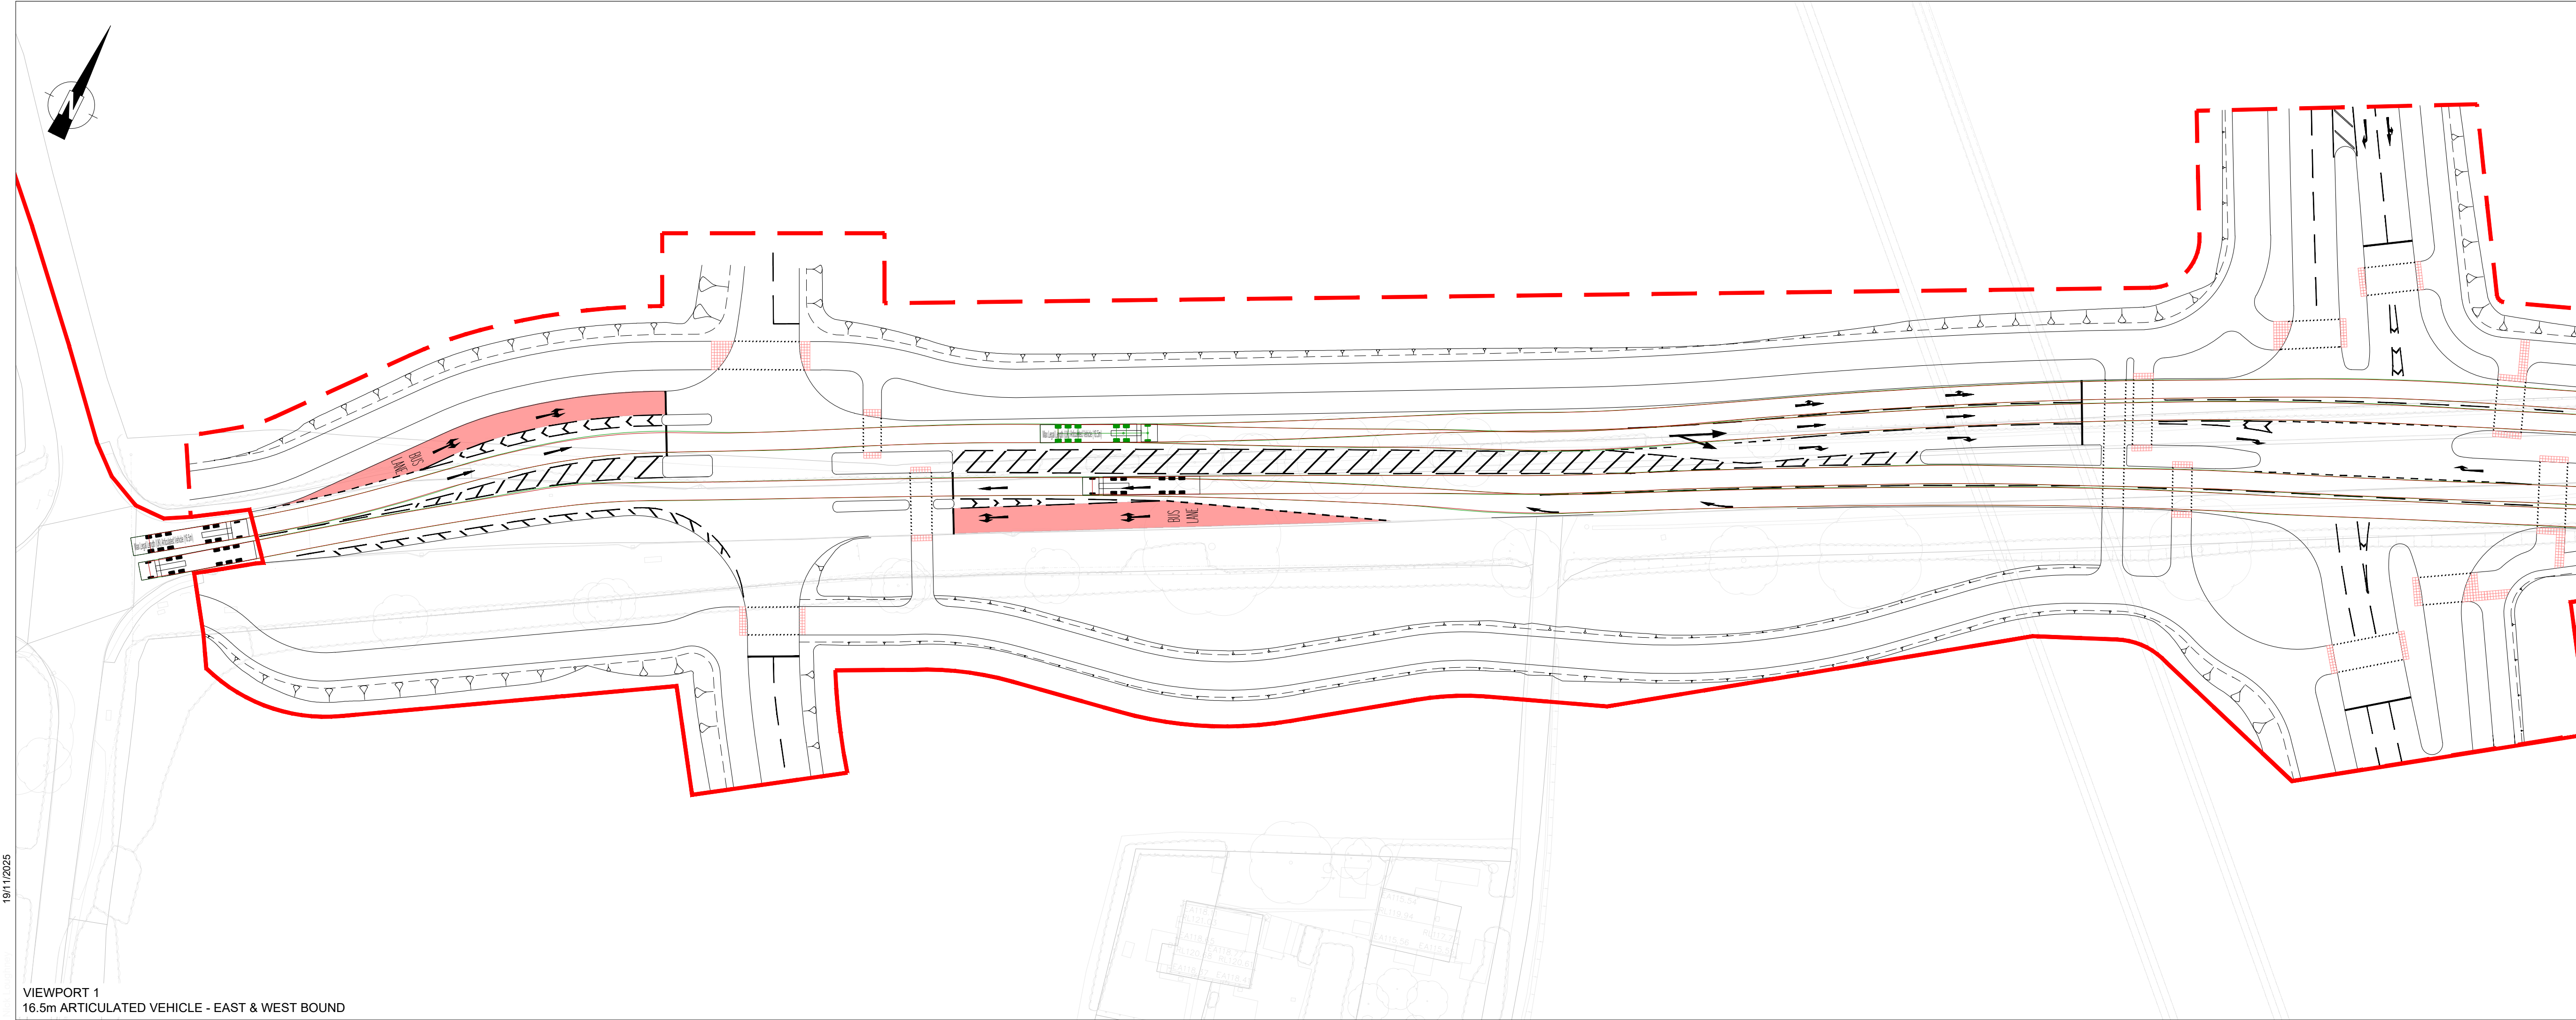

VIEWPORT 1
16.5m ARTICULATED VEHICLE - EAST & WEST BOUND

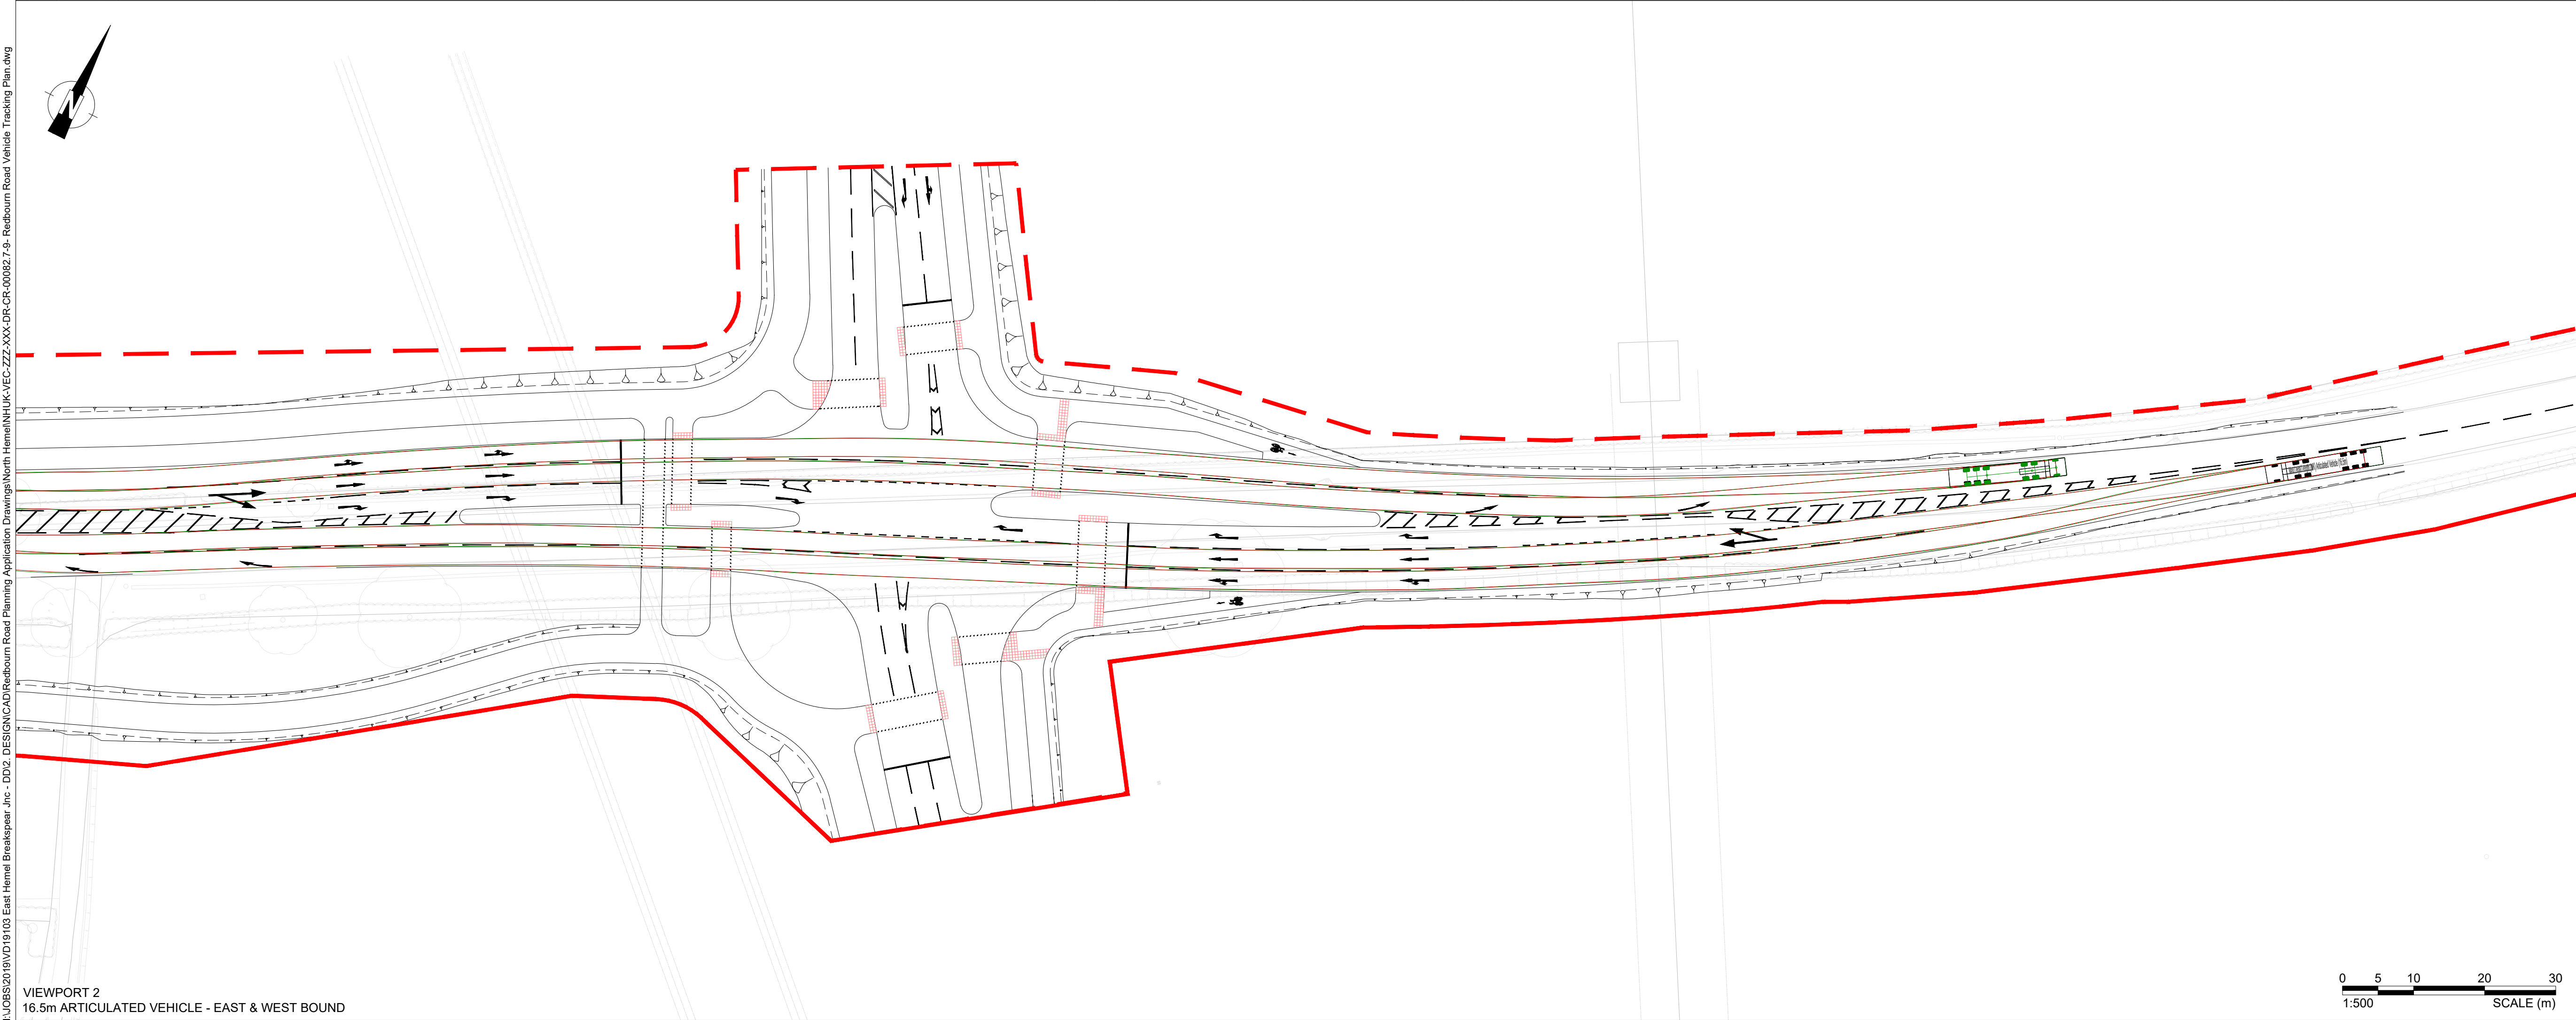

VIEWPORT 2
16.5m ARTICULATED VEHICLE - EAST & WEST BOUND

NOTES

1.

THE HIGHWAY AUTHORITY IS HERTFORDSHIRE COUNTY COUNCIL EXCEPT FOR THE M1 SLIP ROADS WHERE NATIONAL HIGHWAYS ARE THE HIGHWAY AUTHORITY.

2.

ANY DISCREPANCIES ON SITE MUST BE REPORTED TO THE PROJECT MANAGER IMMEDIATELY.

3.

ALL WORKS ARE TO BE CARRIED OUT IN ACCORDANCE WITH THE APPROVED CONTRACT DRAWINGS WITHIN APPENDIX 0/4, THE ROADS IN HERTFORDSHIRE: HIGHWAY DESIGN GUIDE AND THE MANUAL OF CONTRACT DOCUMENTS FOR HIGHWAY WORKS (SHW) VOLUME 1 AND SPECIFICATION APPENDICES.

KEY

PLANNING REDLINE BOUNDARY

DETAILED JUNCTION WITH THE OUTLINE PLANNING APPLICATION BOUNDARY

VEHICLE TRACKED

13.6

6.53

4.78

3

1.37

1.88

0.99

6.4

7.8

1.4

1.4

2.52

Max 90° Horiz

Max 90° Vert

Max Legal Length (UK) Articulated Vehicle (16.5m)

Overall Length

Overall Width

Overall Body Height

Min Body Ground Clearance

Max Track Width

Lock to lock time

Kerb to Kerb Turning Radius

16.500m

2.550m

3.681m

0.411m

2.500m

6.00s

6.530m

19/11/2025

L:\065\2019\VD19103 East Hemel Hempstead\Drawings\North Hemel\NHUK-VEC-ZZZ-XXX-CR-000827-9- Redbourn Road Vehicle Tracking Plan.dwg

© Crown copyright and database rights [YR.] Ordnance Survey Licence number XXXXXXXX

© This drawing and its content are the copyright of SLR Consulting Ltd and may not be reproduced or amended except by prior written permission. SLR Consulting Ltd accepts no liability for any amendments made by other persons.

P01

FIRST ISSUE

24.10.25

JB

NL

AB

Rev

Amendments

Date

By

Chk

Auth

SLR

www.slrconsulting.com

Drawing Status & Suitability Code

FOR PLANNING SUBMISSION

S2

Client

BLOOR HOMES LIMITED AND PIGEON (HEMEL HEMPSTEAD) LIMITED

Project

NORTH HEMEL HEMPSTEAD

Drawing Title

DETAILED PLANNING - REDBOURN ROAD VEHICLE TRACKING PLAN, SHEET 2

Scale

1:500

@ A1

SLR Project No.

425.065533.00001

Designed

JB

Drawn

JB

Checked

NL

Authorised

AB

Date

14.10.25

Date

14.10.25

Date

14.10.25

Date

14.10.25

Drawing Number

NHUK-VEC-ZZZ-XXX-SK-CR-00082.8

Rev

P01

