



19/11/2025


L:\069\2019\VD19103 East Hemel Hempstead\Drawings\North Hemel\NHUK-VEC-ZZZ-XXX-OR-CR-000827-9- Redbourn Road Vehicle Tracking Plan.dwg

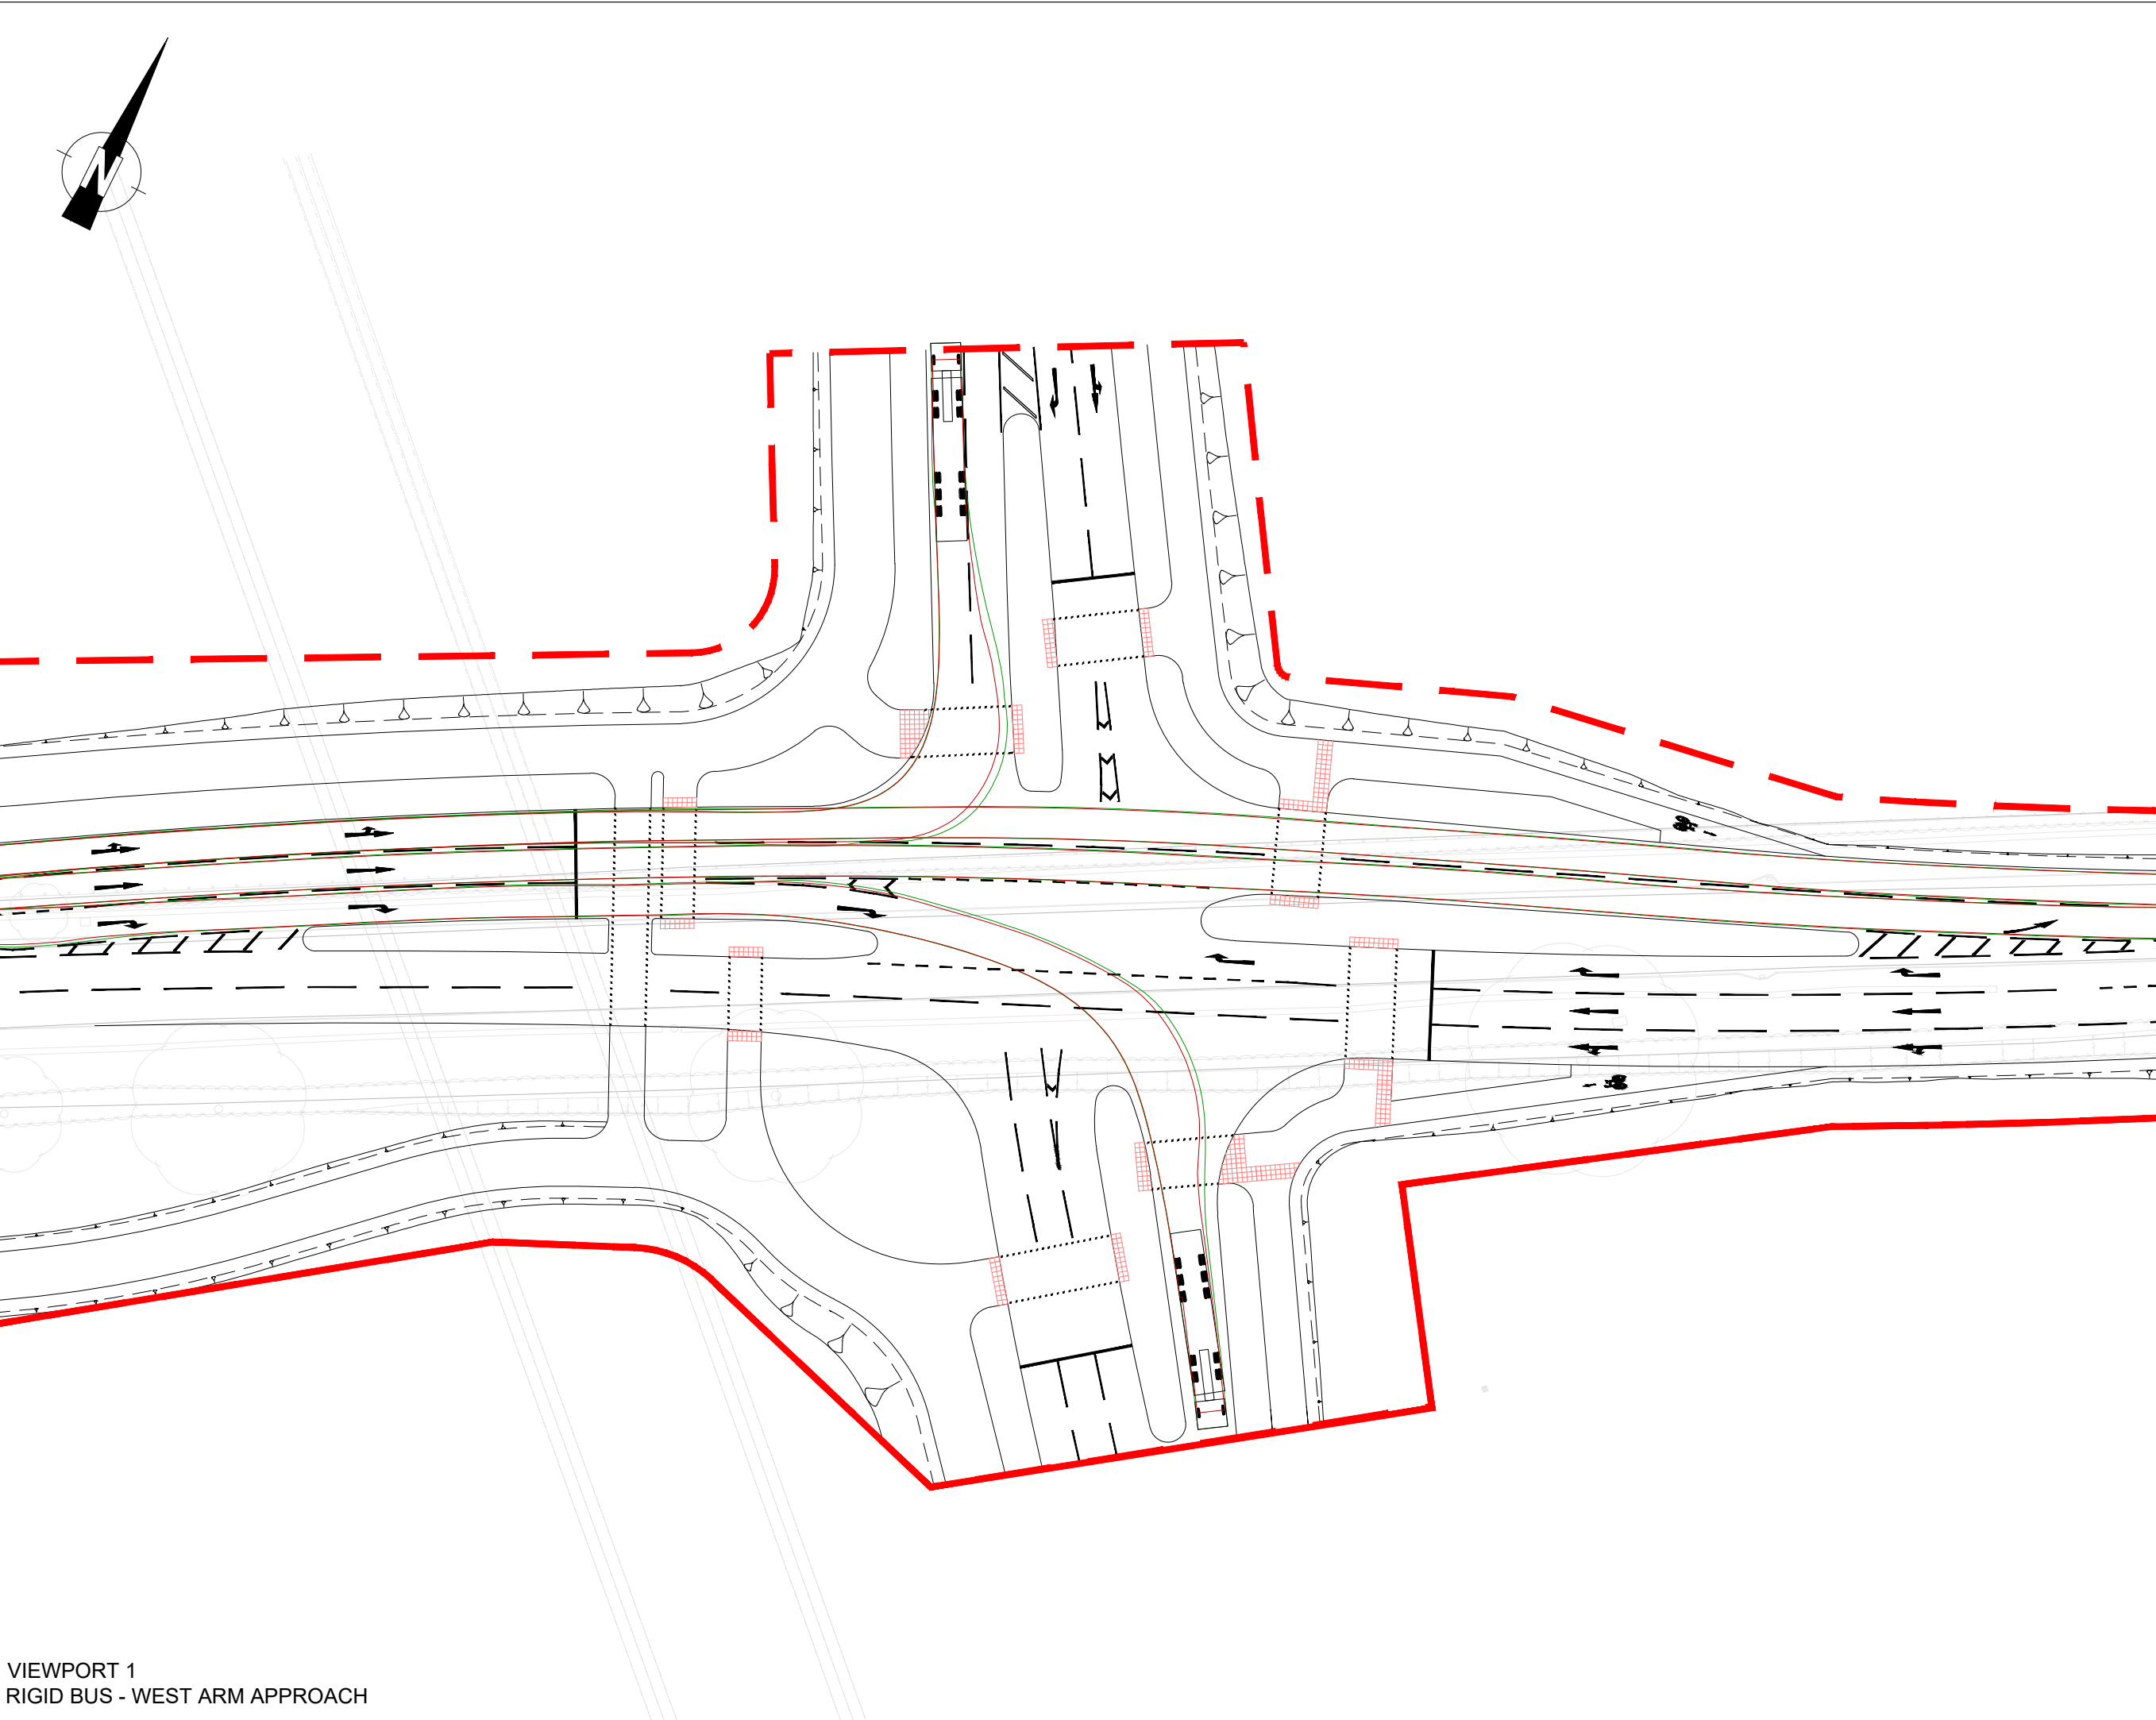


VIEWPORT 1
RIGID BUS - WEST ARM APPROACH

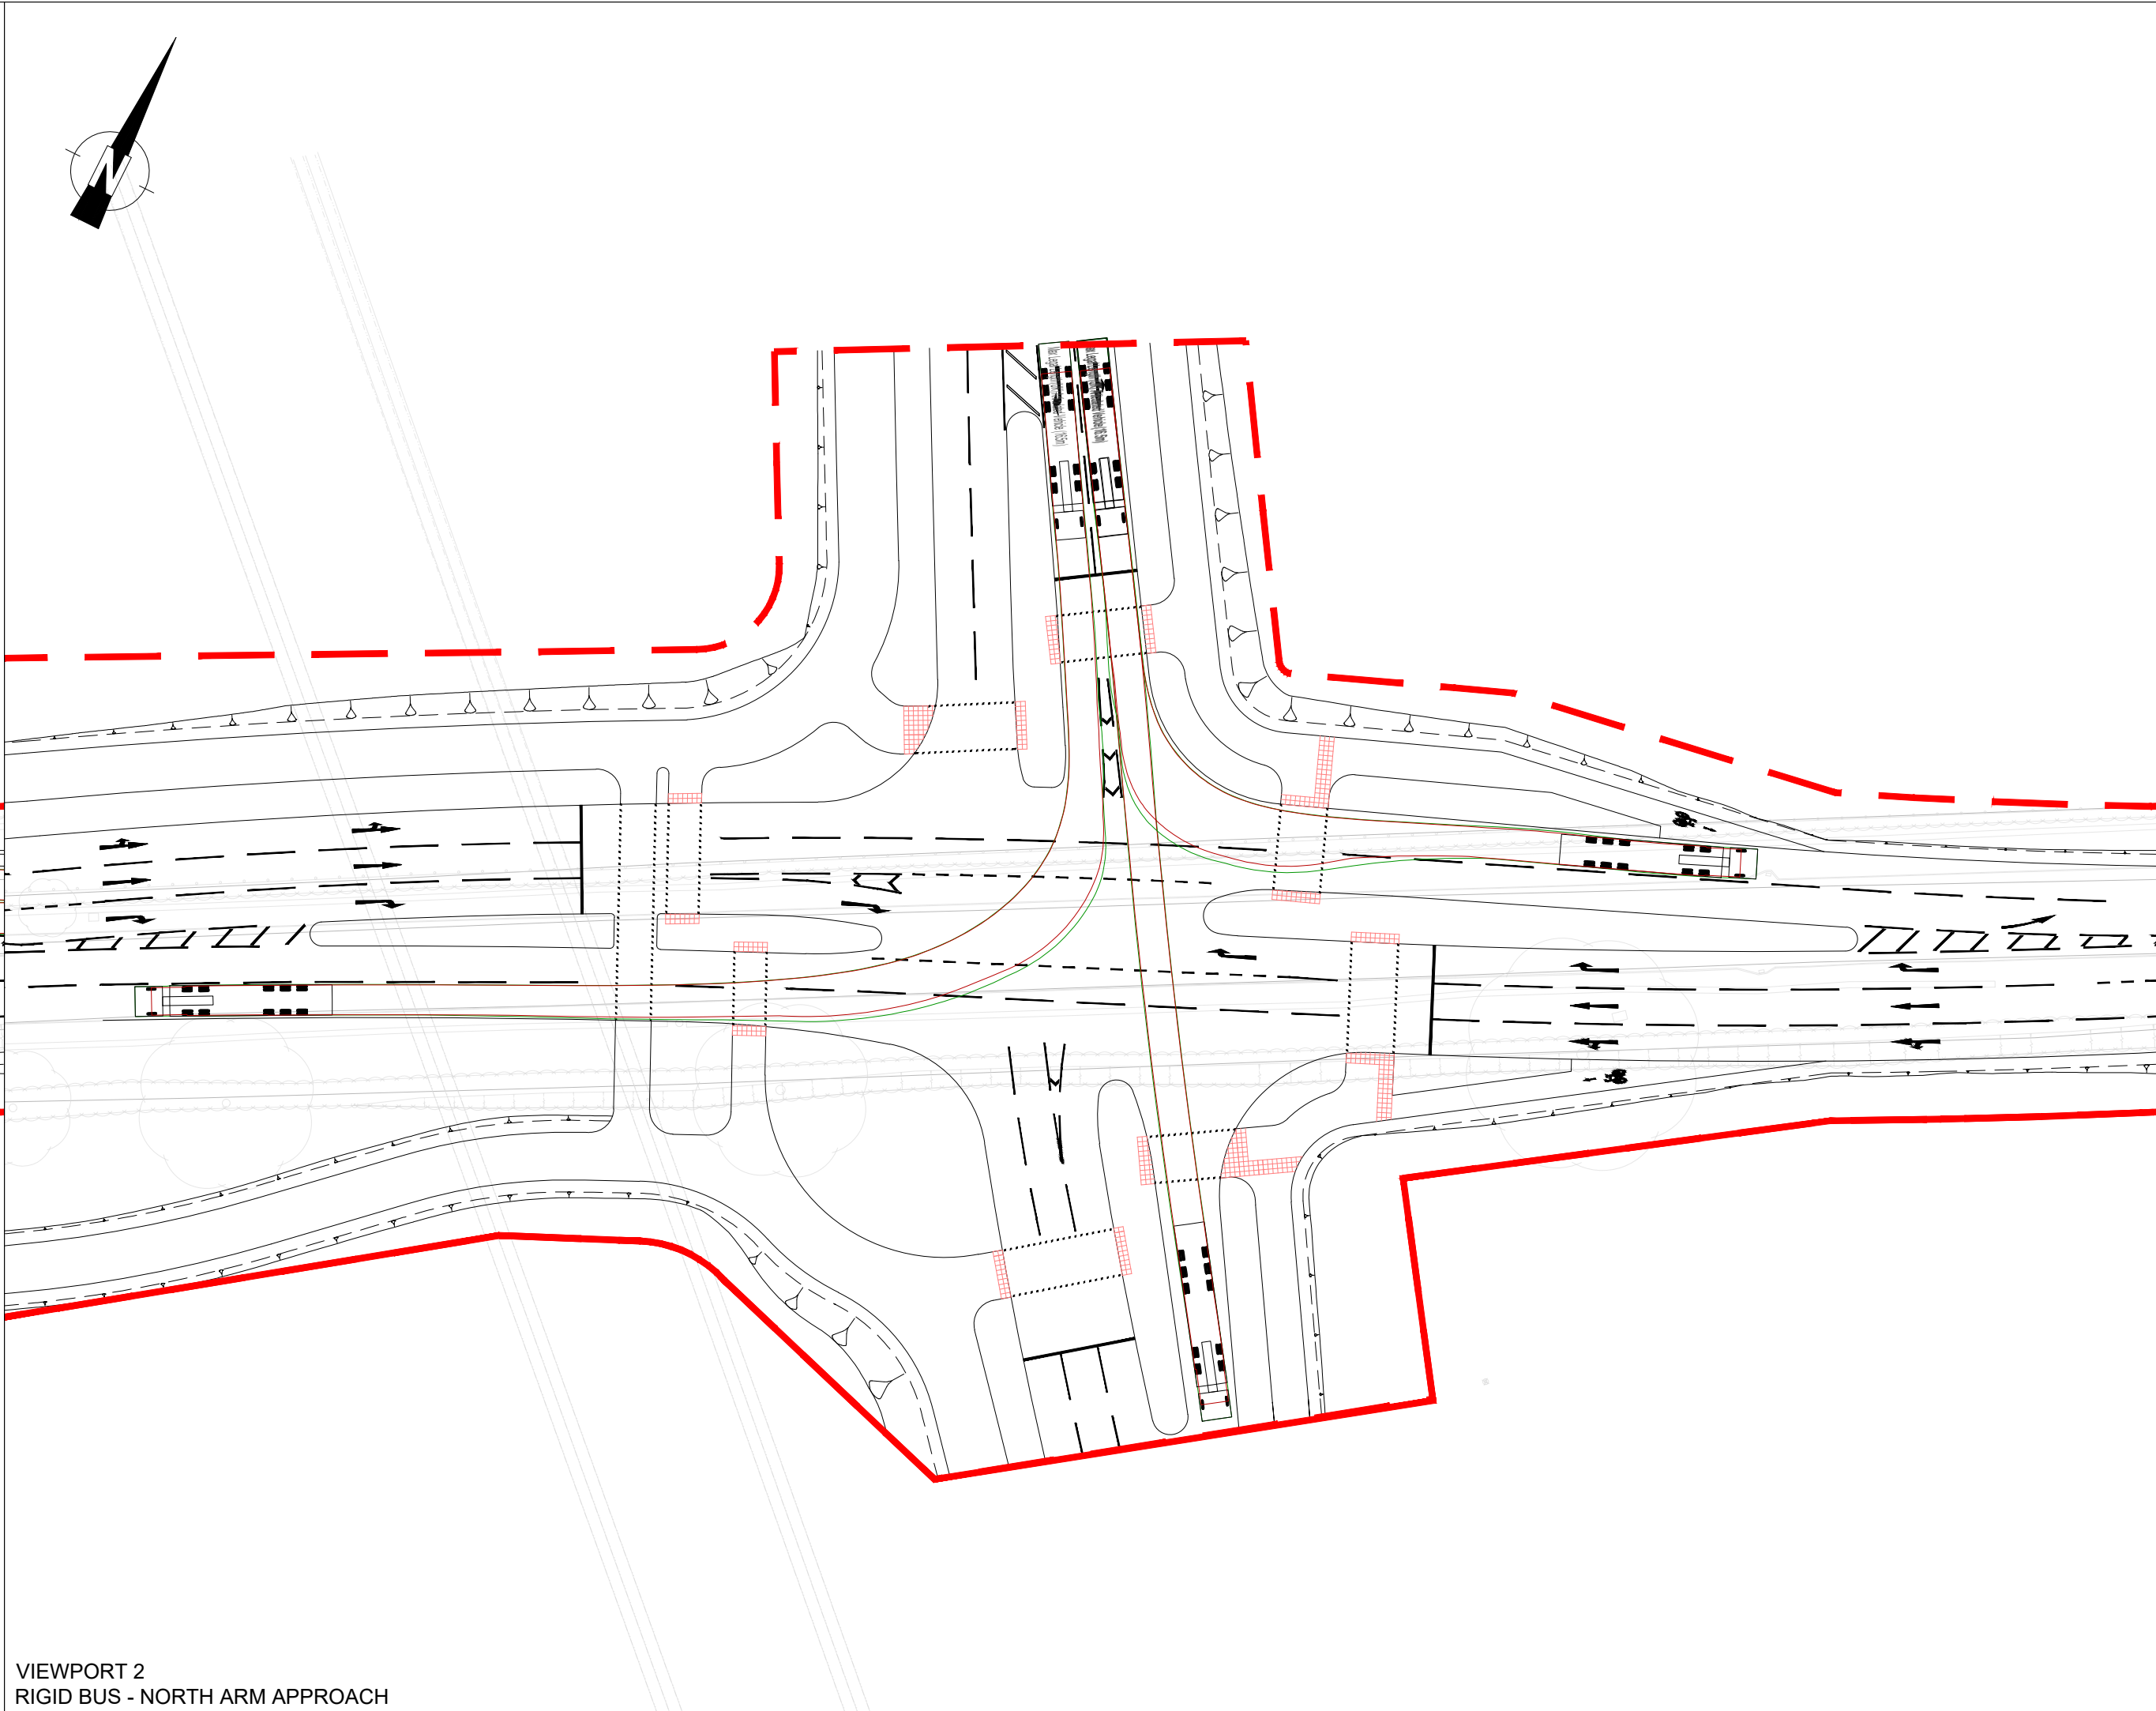

VIEWPORT 2
RIGID BUS - NORTH ARM APPROACH

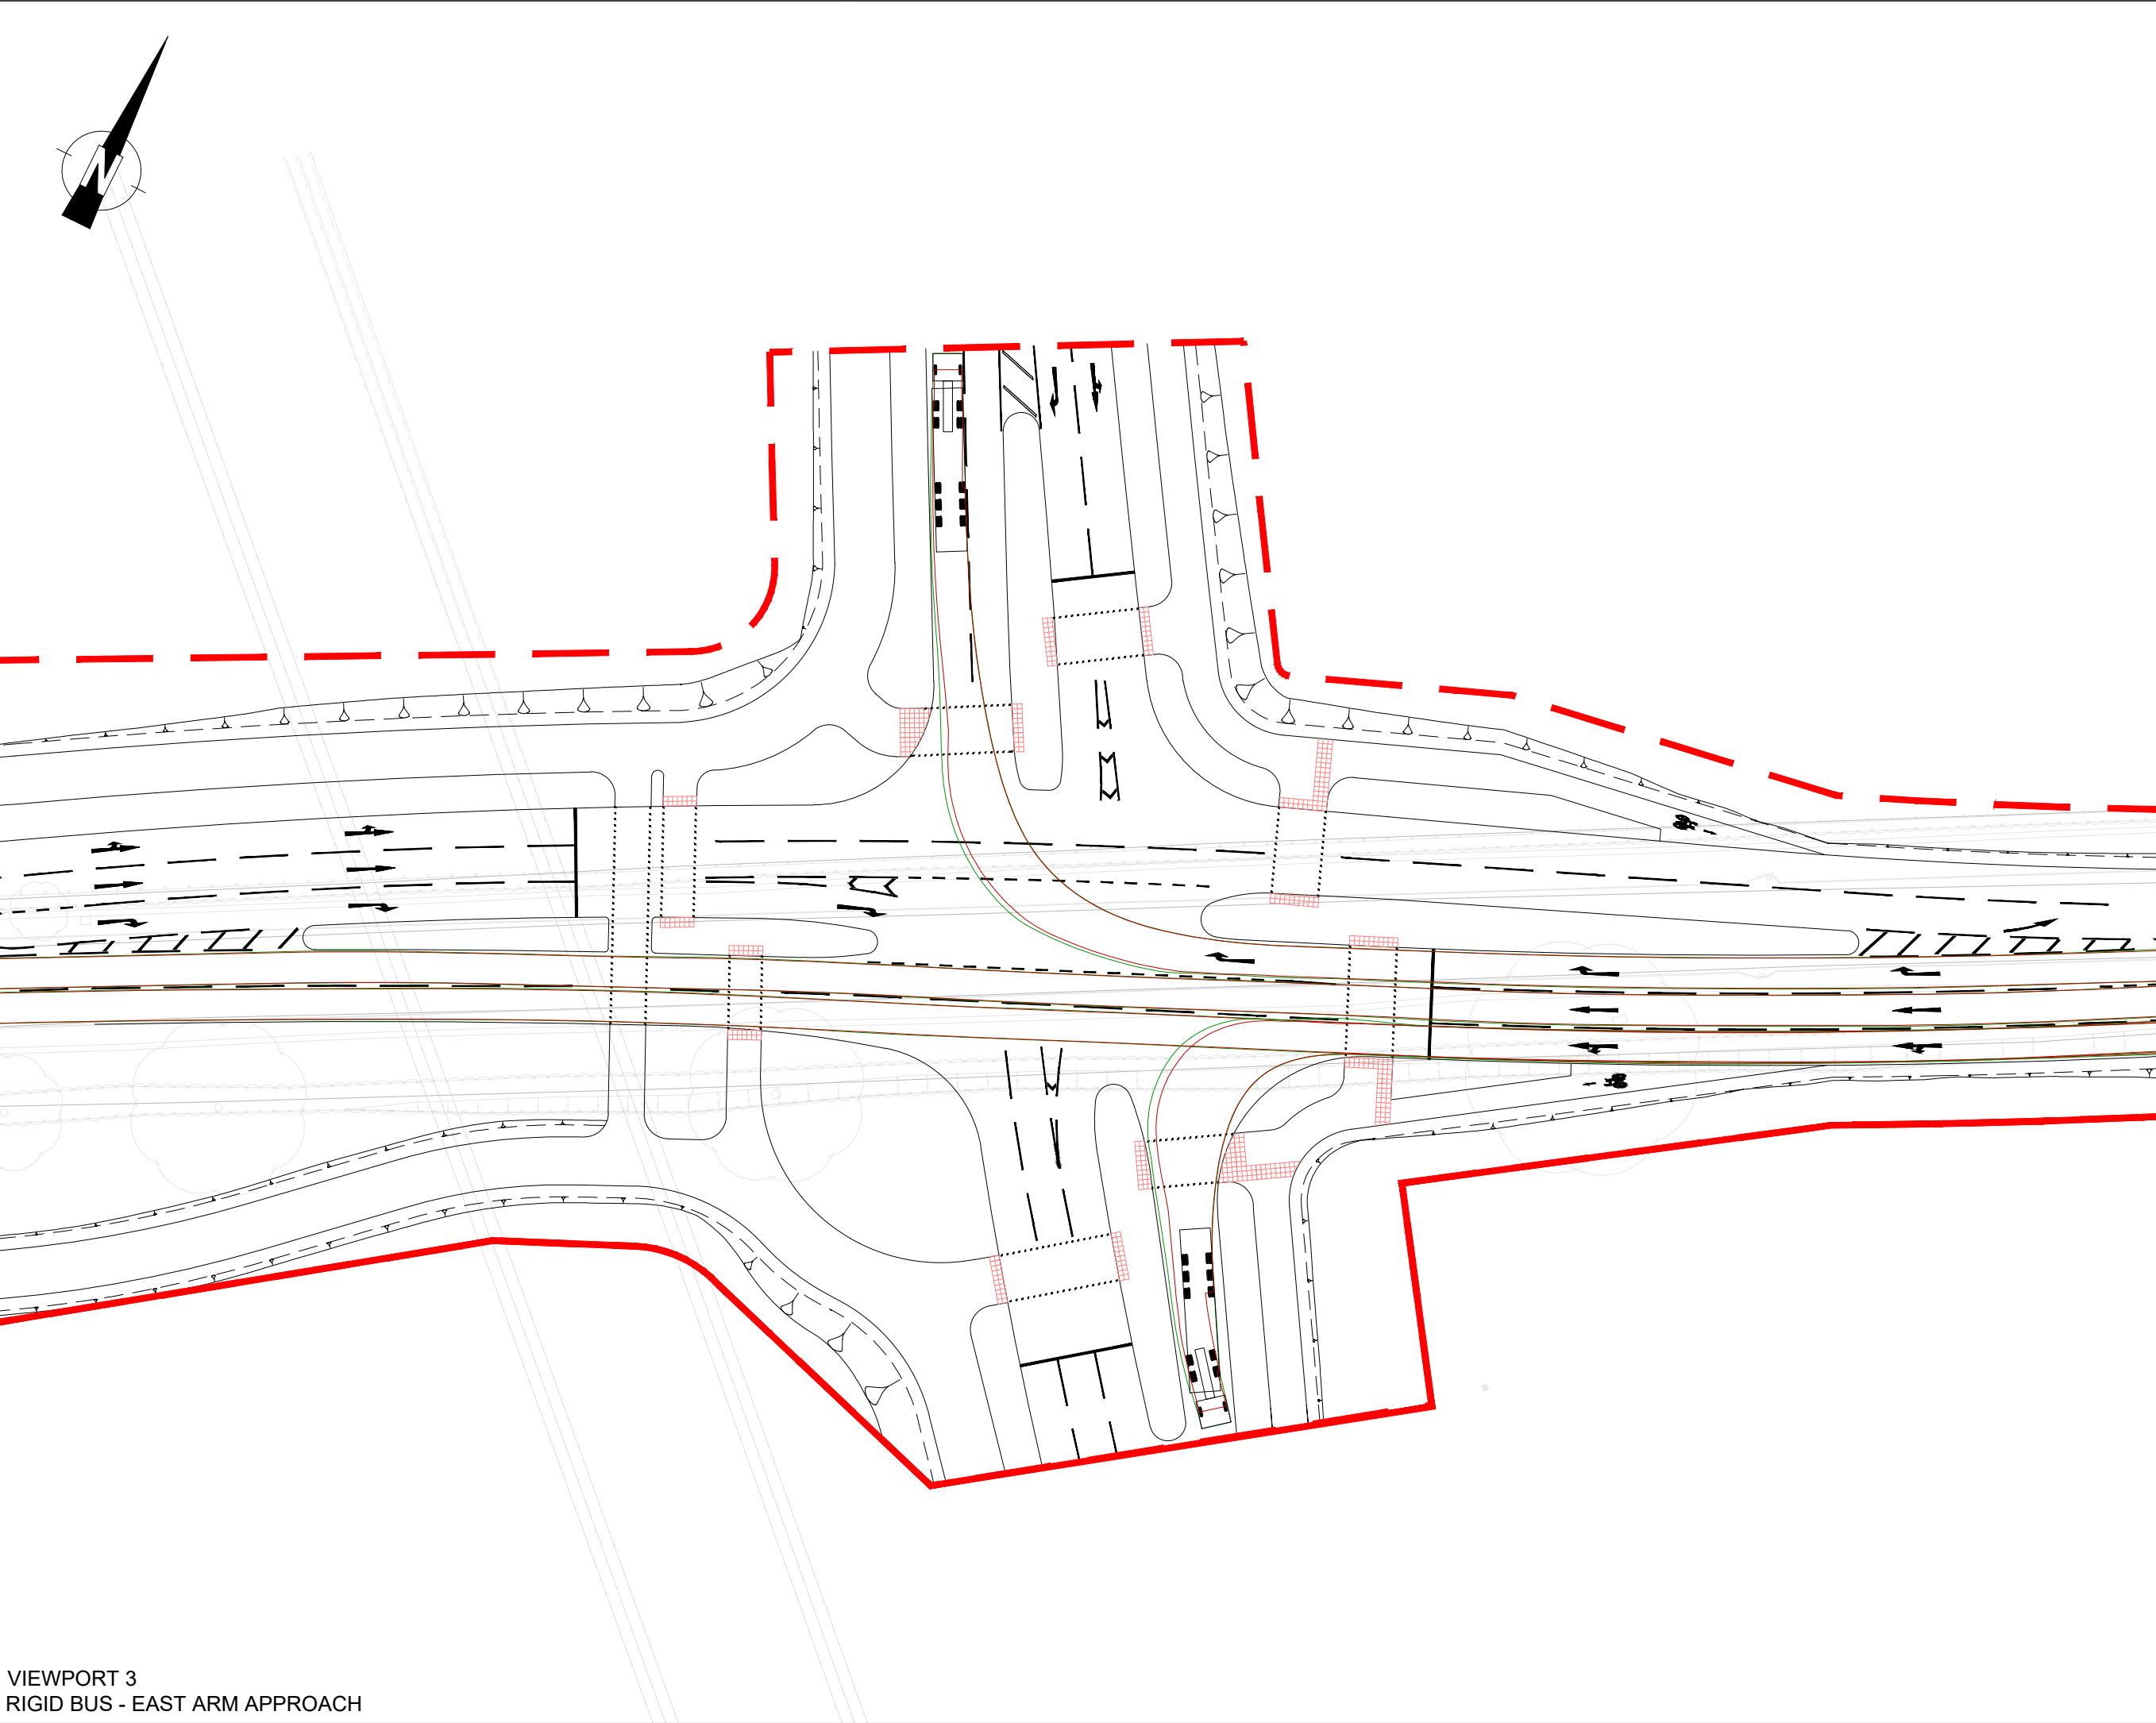

VIEWPORT 3
RIGID BUS - EAST ARM APPROACH

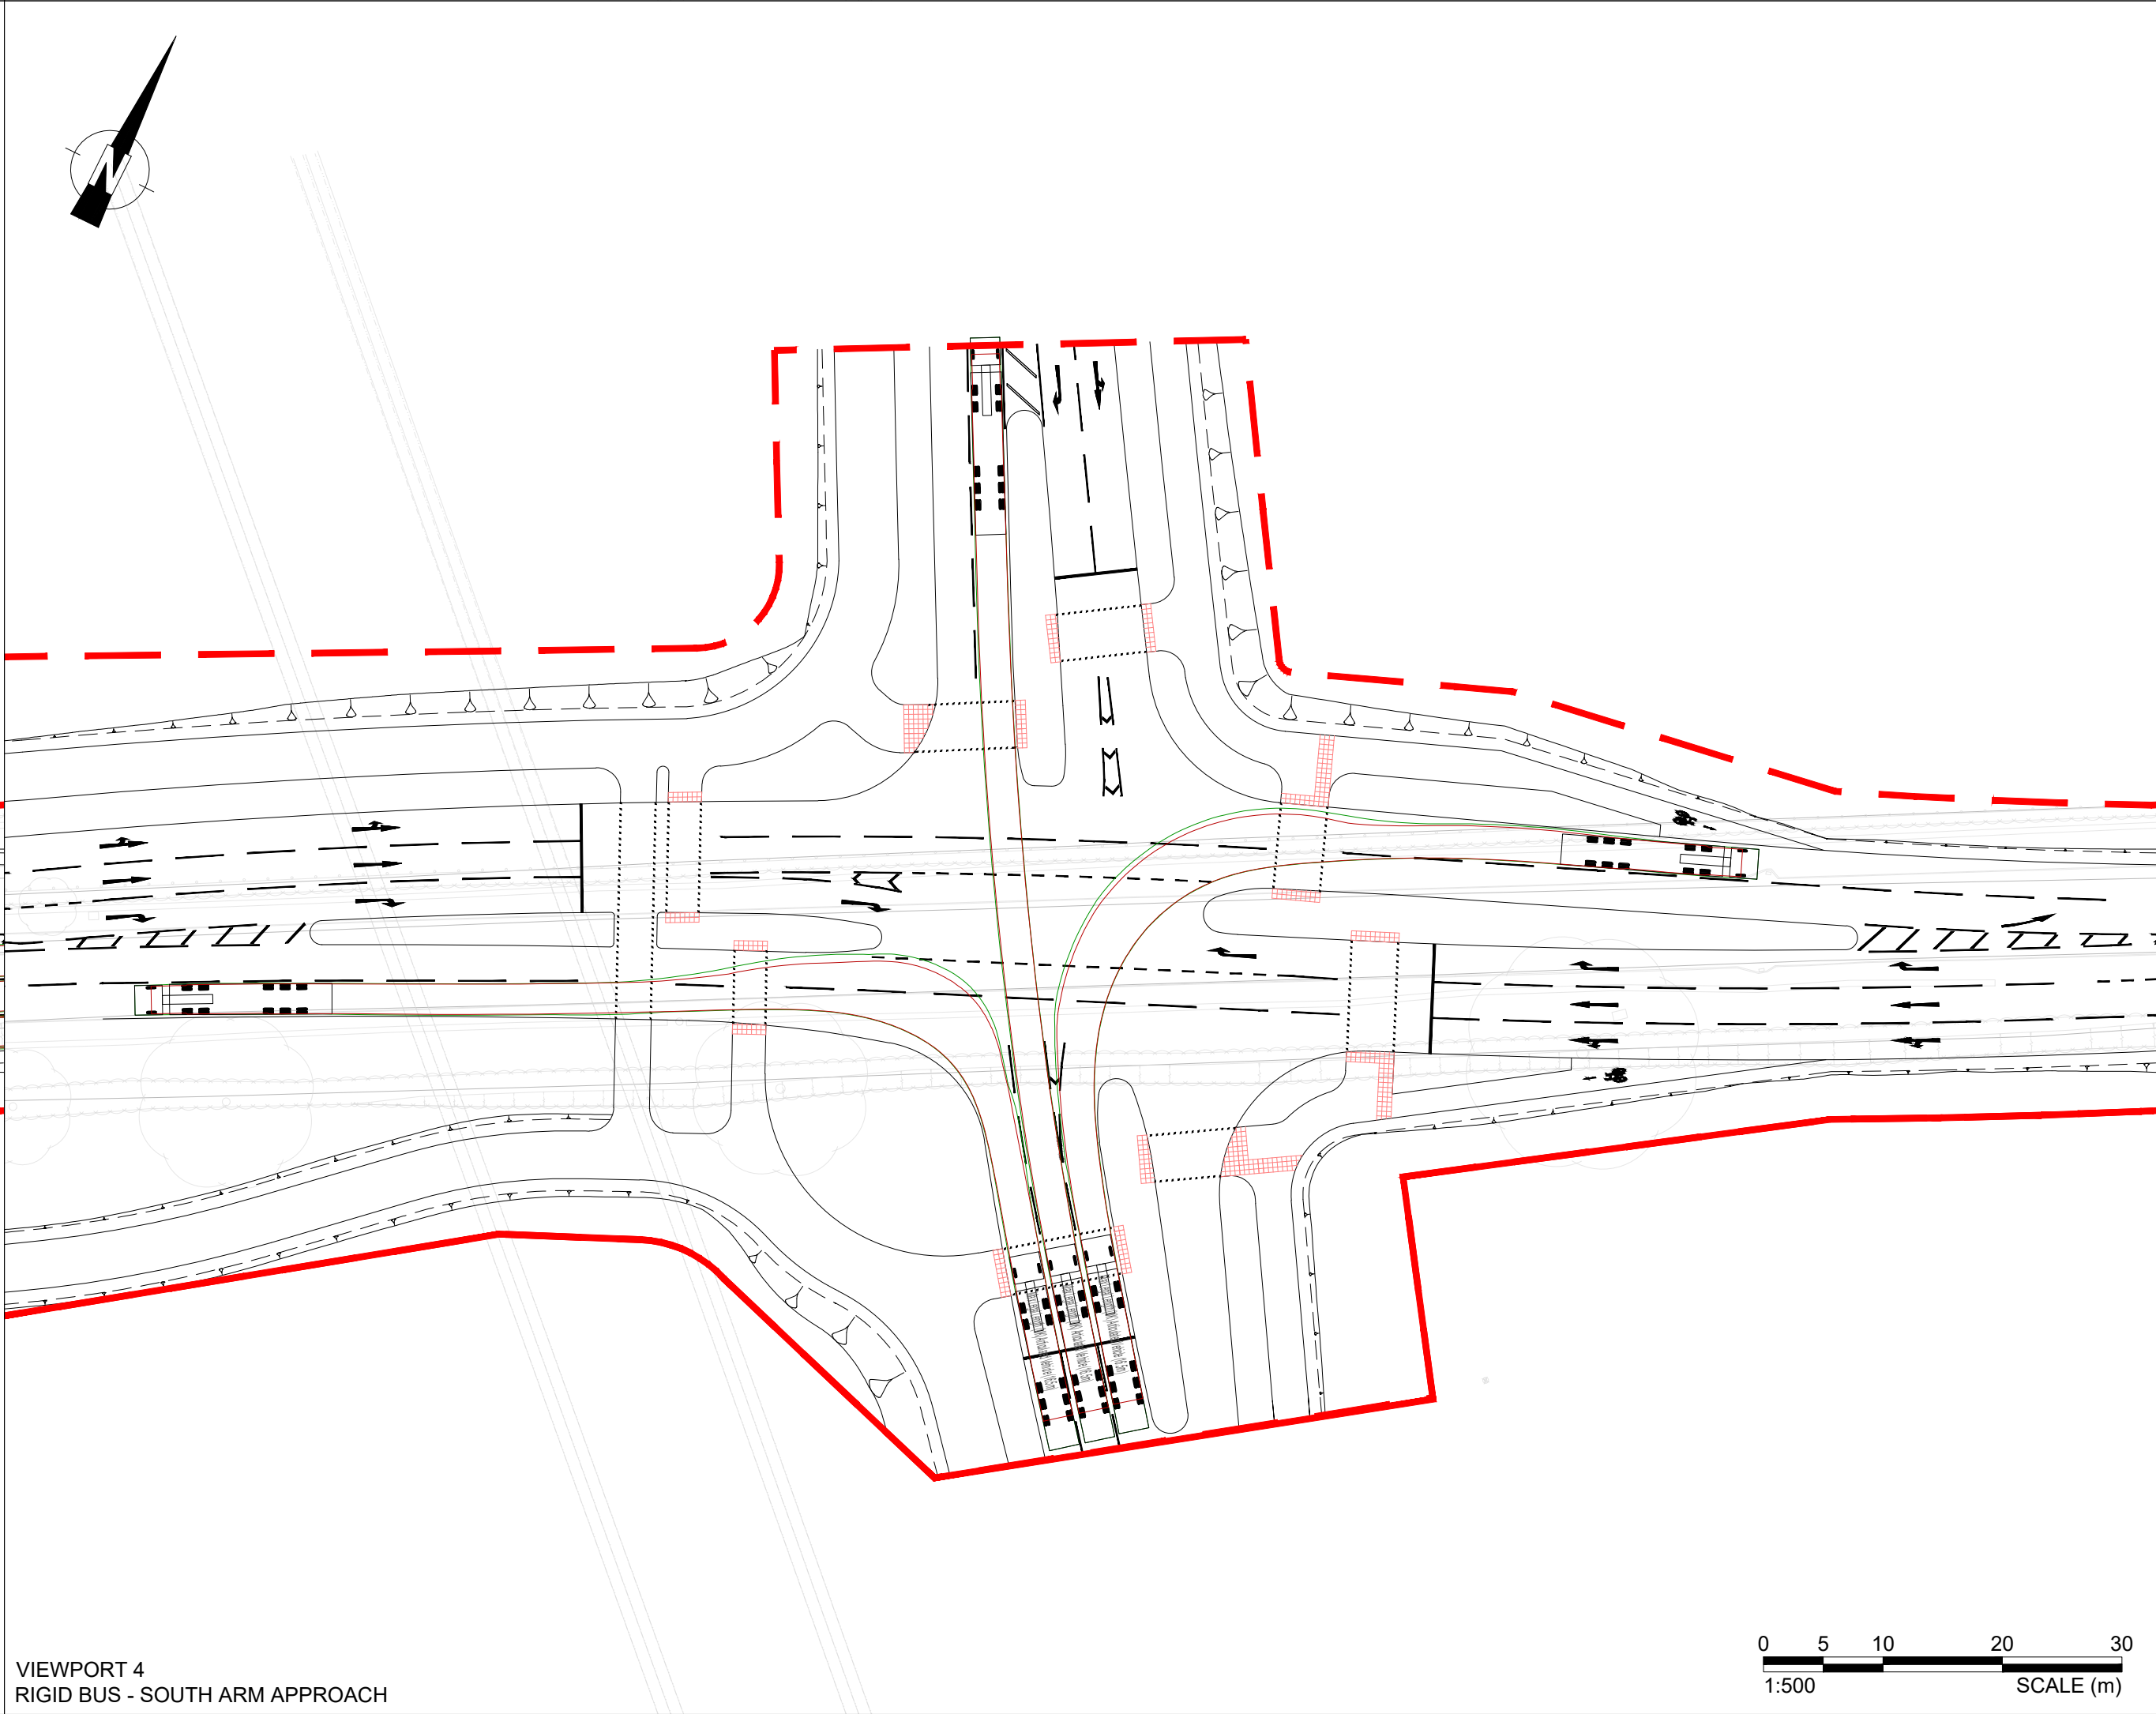


VIEWPORT 4
RIGID BUS - SOUTH ARM APPROACH



- NOTES
1. THE HIGHWAY AUTHORITY IS HERTFORDSHIRE COUNTY COUNCIL EXCEPT FOR THE M1 SLIP ROADS WHERE NATIONAL HIGHWAYS ARE THE HIGHWAY AUTHORITY.
 2. ANY DISCREPANCIES ON SITE MUST BE REPORTED TO THE PROJECT MANAGER IMMEDIATELY.
 3. ALL WORKS ARE TO BE CARRIED OUT IN ACCORDANCE WITH THE APPROVED CONTRACT DRAWINGS WITHIN APPENDIX 0/4, THE ROADS IN HERTFORDSHIRE: HIGHWAY DESIGN GUIDE AND THE MANUAL OF CONTRACT DOCUMENTS FOR HIGHWAY WORKS (SHW) VOLUME 1 AND SPECIFICATION APPENDICES.

- KEY
- PLANNING REDLINE BOUNDARY
 - - DETAILED JUNCTION WITH THE OUTLINE PLANNING APPLICATION BOUNDARY

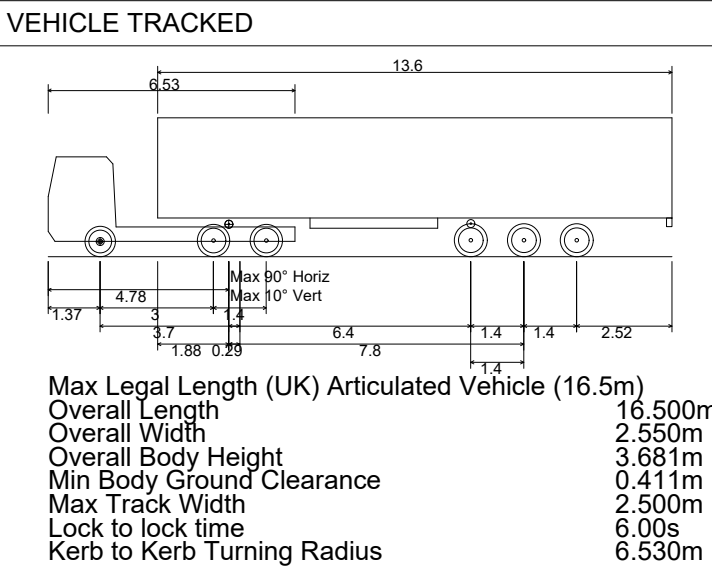

P01	FIRST ISSUE	24.10.25	JB	NL	AB
Rev	Amendments	Date	By	Chk	Auth



Drawing Status & Suitability Code

FOR PLANNING SUBMISSION	S2
-------------------------	----

Client
BLOOR HOMES LIMITED AND PIGEON (HEMEL HEMPSTEAD) LIMITED

Project
NORTH HEMEL HEMPSTEAD

Drawing Title
DETAILED PLANNING - REDBOURN ROAD
VEHICLE TRACKING PLAN, SHEET 3

Scale 1:500		@ A1	SLR Project No. 425.065533.00001	
Designed JB	Drawn JB	Checked NL	Authorised AB	
Date 14.10.25	Date 14.10.25	Date 14.10.25	Date 14.10.25	

Drawing Number
NHUK-VEC-ZZZ-XXX-SK-CR-00082.9

Rev
P01